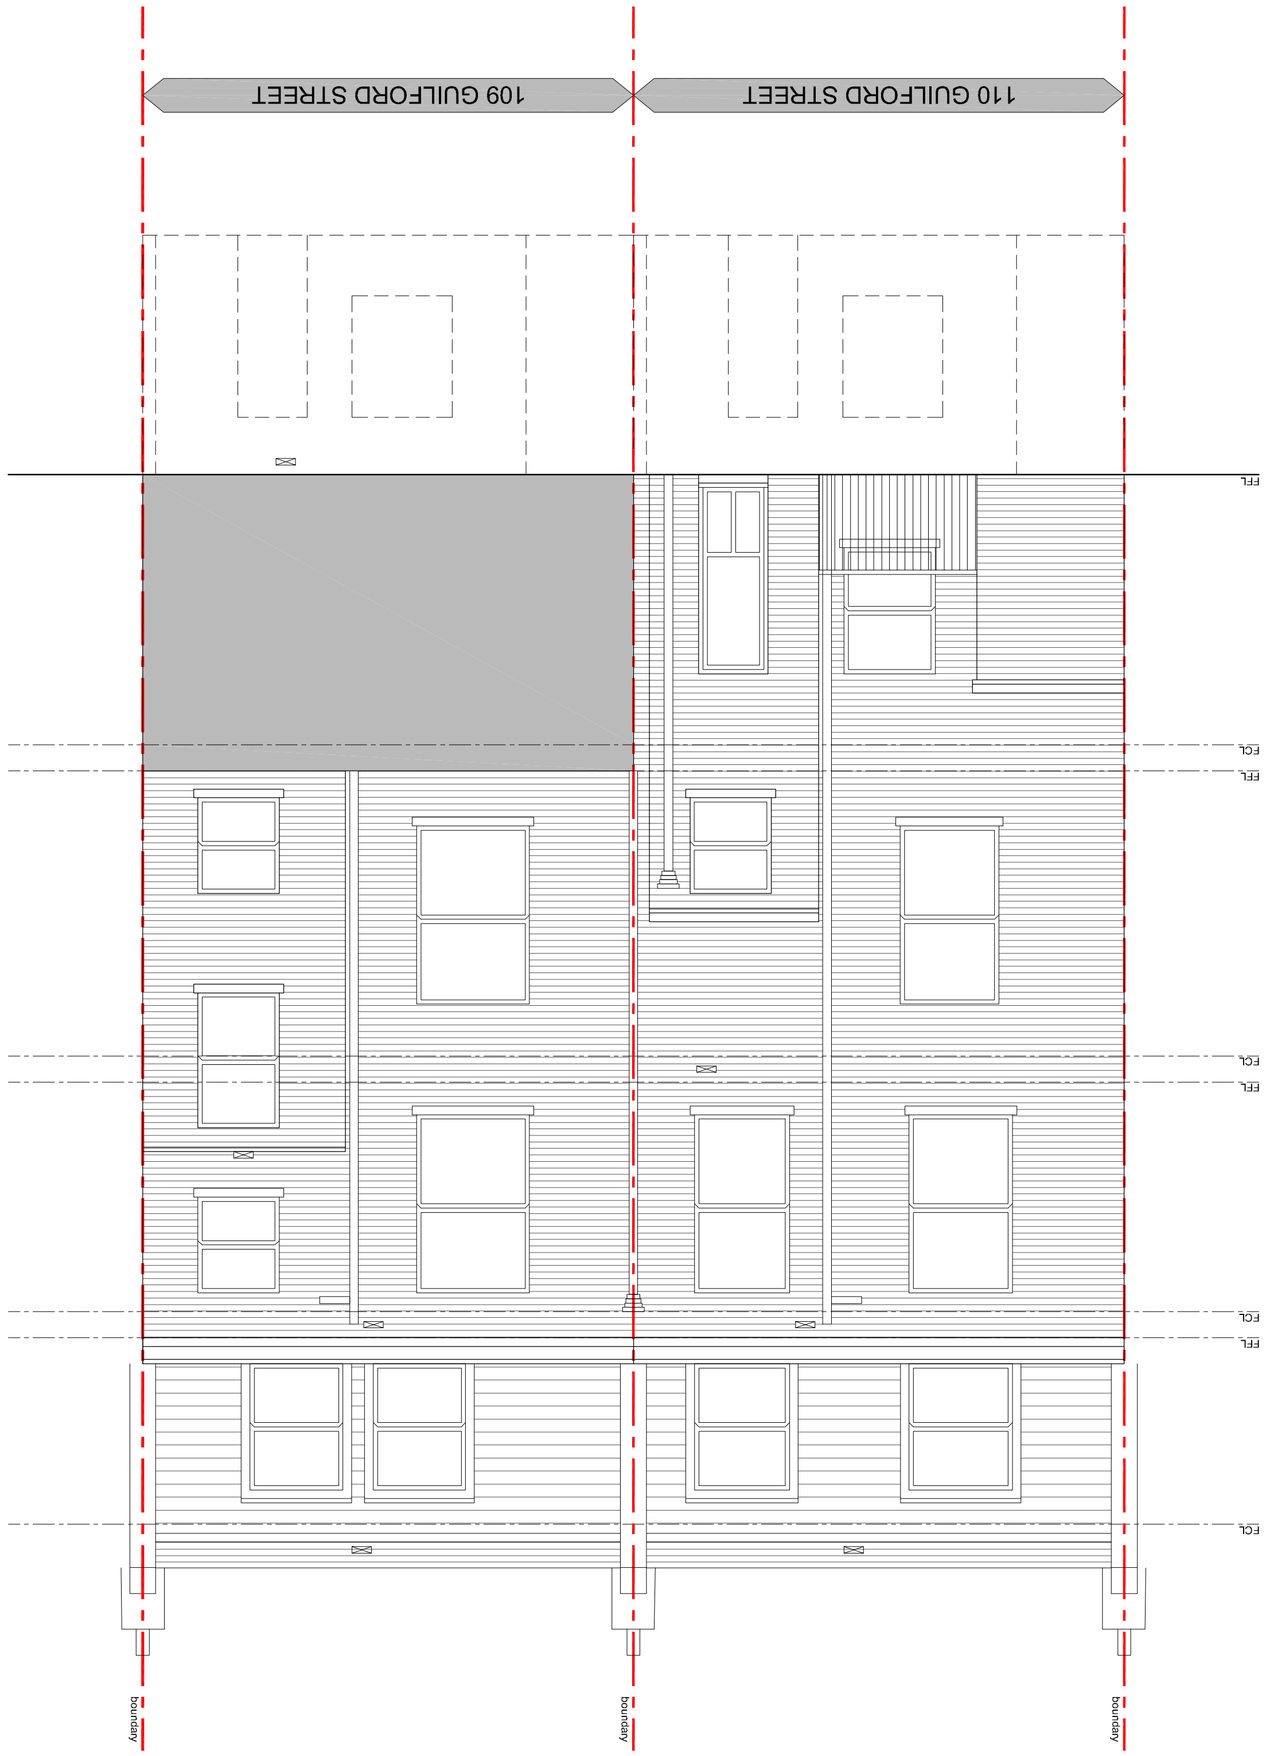

REAR ELEVATION - NO CHANGE TO PREVIOUSLY APPROVED APPLICATION
Scale 1:50

FRONT ELEVATION - NO CHANGE TO PREVIOUSLY APPROVED APPLICATION
Scale 1:50

Job No.	Type.	Dwg No.	Rev
J619	P	150	P1

NOTES:
Figured dimensions only are to be taken from this drawing. All dimensions are to be checked on site before any work is put in hand if in doubt, ask. This drawing must be read in conjunction with all other Architect's detail drawings, schedules and specifications. This drawings must not be copied in whole or in part without the prior written permission of the Architect.
All new works to comply with current building regulations. Dimensions are in millimeters and are to be checked on site All drains & trees are indicative and to be checked on site prior to any work commencing. Client to serve party wall notices under the act 1996 etc. before work commences.All work to be carried out & supervised by competent persons. All walls & partitions to be considered to be load-bearing until reading to elements constructs Architects drawings & spec. the Engineers information prevails.

© Copyright Temple Bar Design

Rev	Description	Date
P1	Preliminary issue	18.09.2023

temple bar design
www.templebardesign.com
0203 880 9600
Planning Permission | Building Control | Interior Design
info@templebardesign.com

Client
Vascroft Contractors Ltd

Project
109-110 Guilford Street
London
WC1N 1DP

Drawing Title
Proposed Elevations

Scale 1:50 @ A1	Date Sept. 2023
Drawn BM	Checked MH

Issue Status
PLANNING