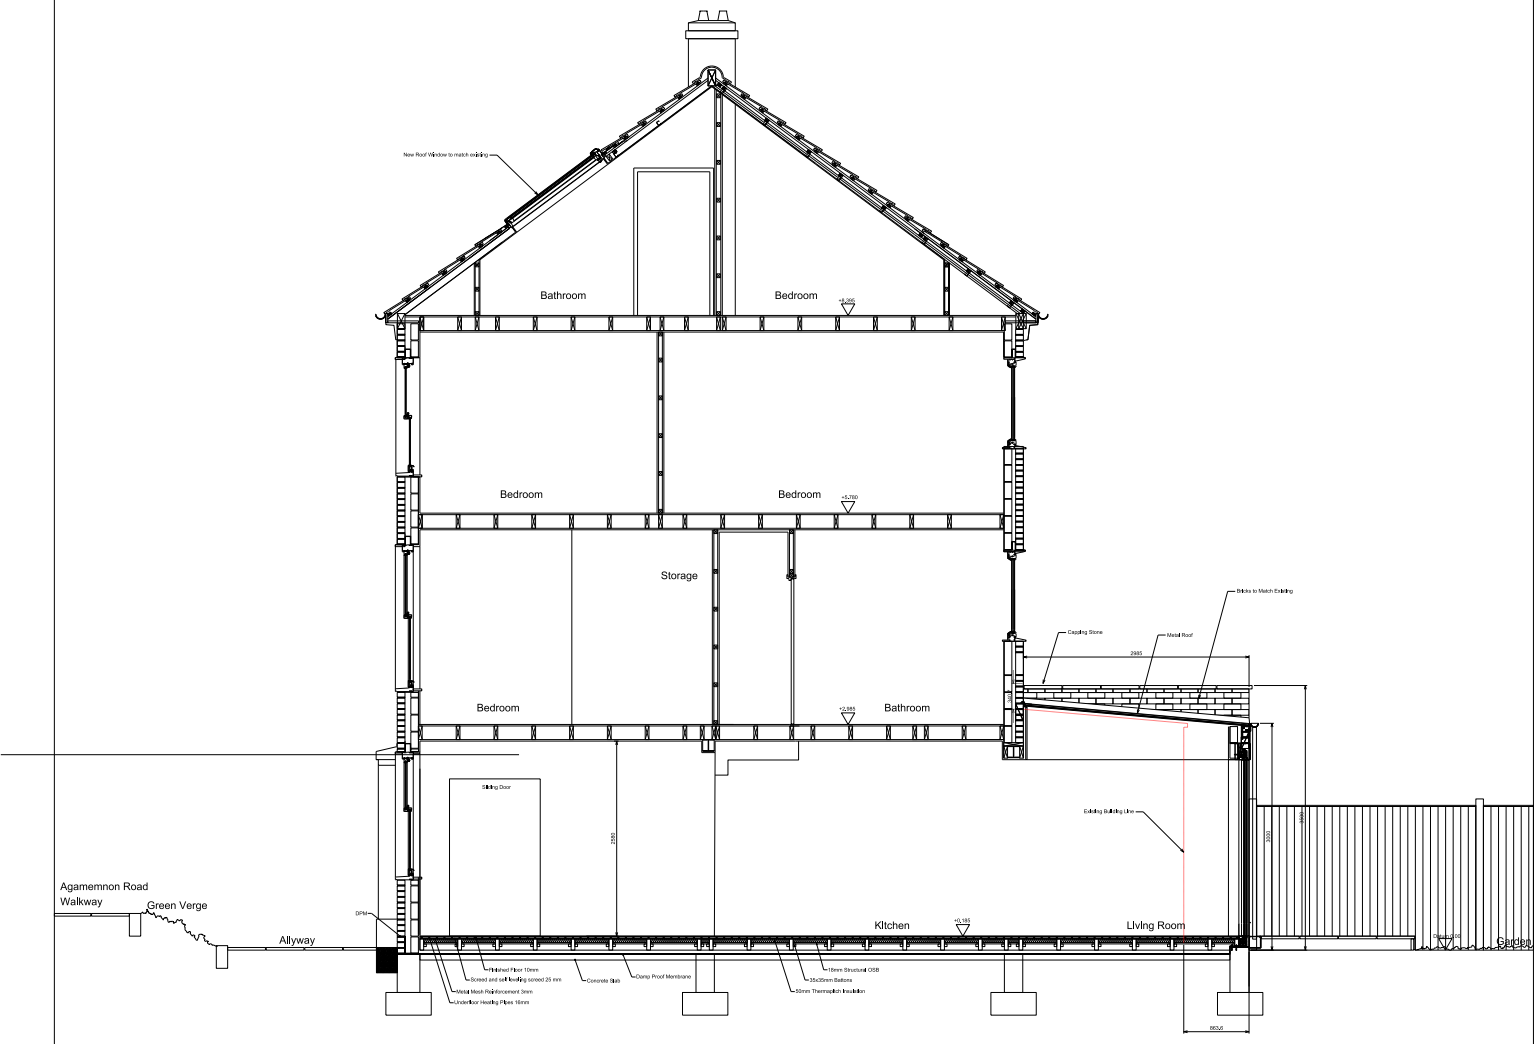

Revisions

Client

Parisa Dashtipour

Project

21 Agamemnon road
NW6 1EJ

M.BOGEANU
C.DRAGOMIR

PLANNING ARCHITECTURE INTERIOR DESIGN
3 DRAYCOTT CLOSE
LONDON, NW2 1UN

E: c_m_dragomir@yahoo.com T: 0774 751 3240

Drawing
PROPOSED SECTION BB

Date of first issue	Drawn by	Approved by
JULY 2023	CD	CD
Scale	Drawing No.	Revision
1:100 at A4	DHS-AGM-00019	A

Drawing status
PLANNING

COPYRIGHT RESERVED