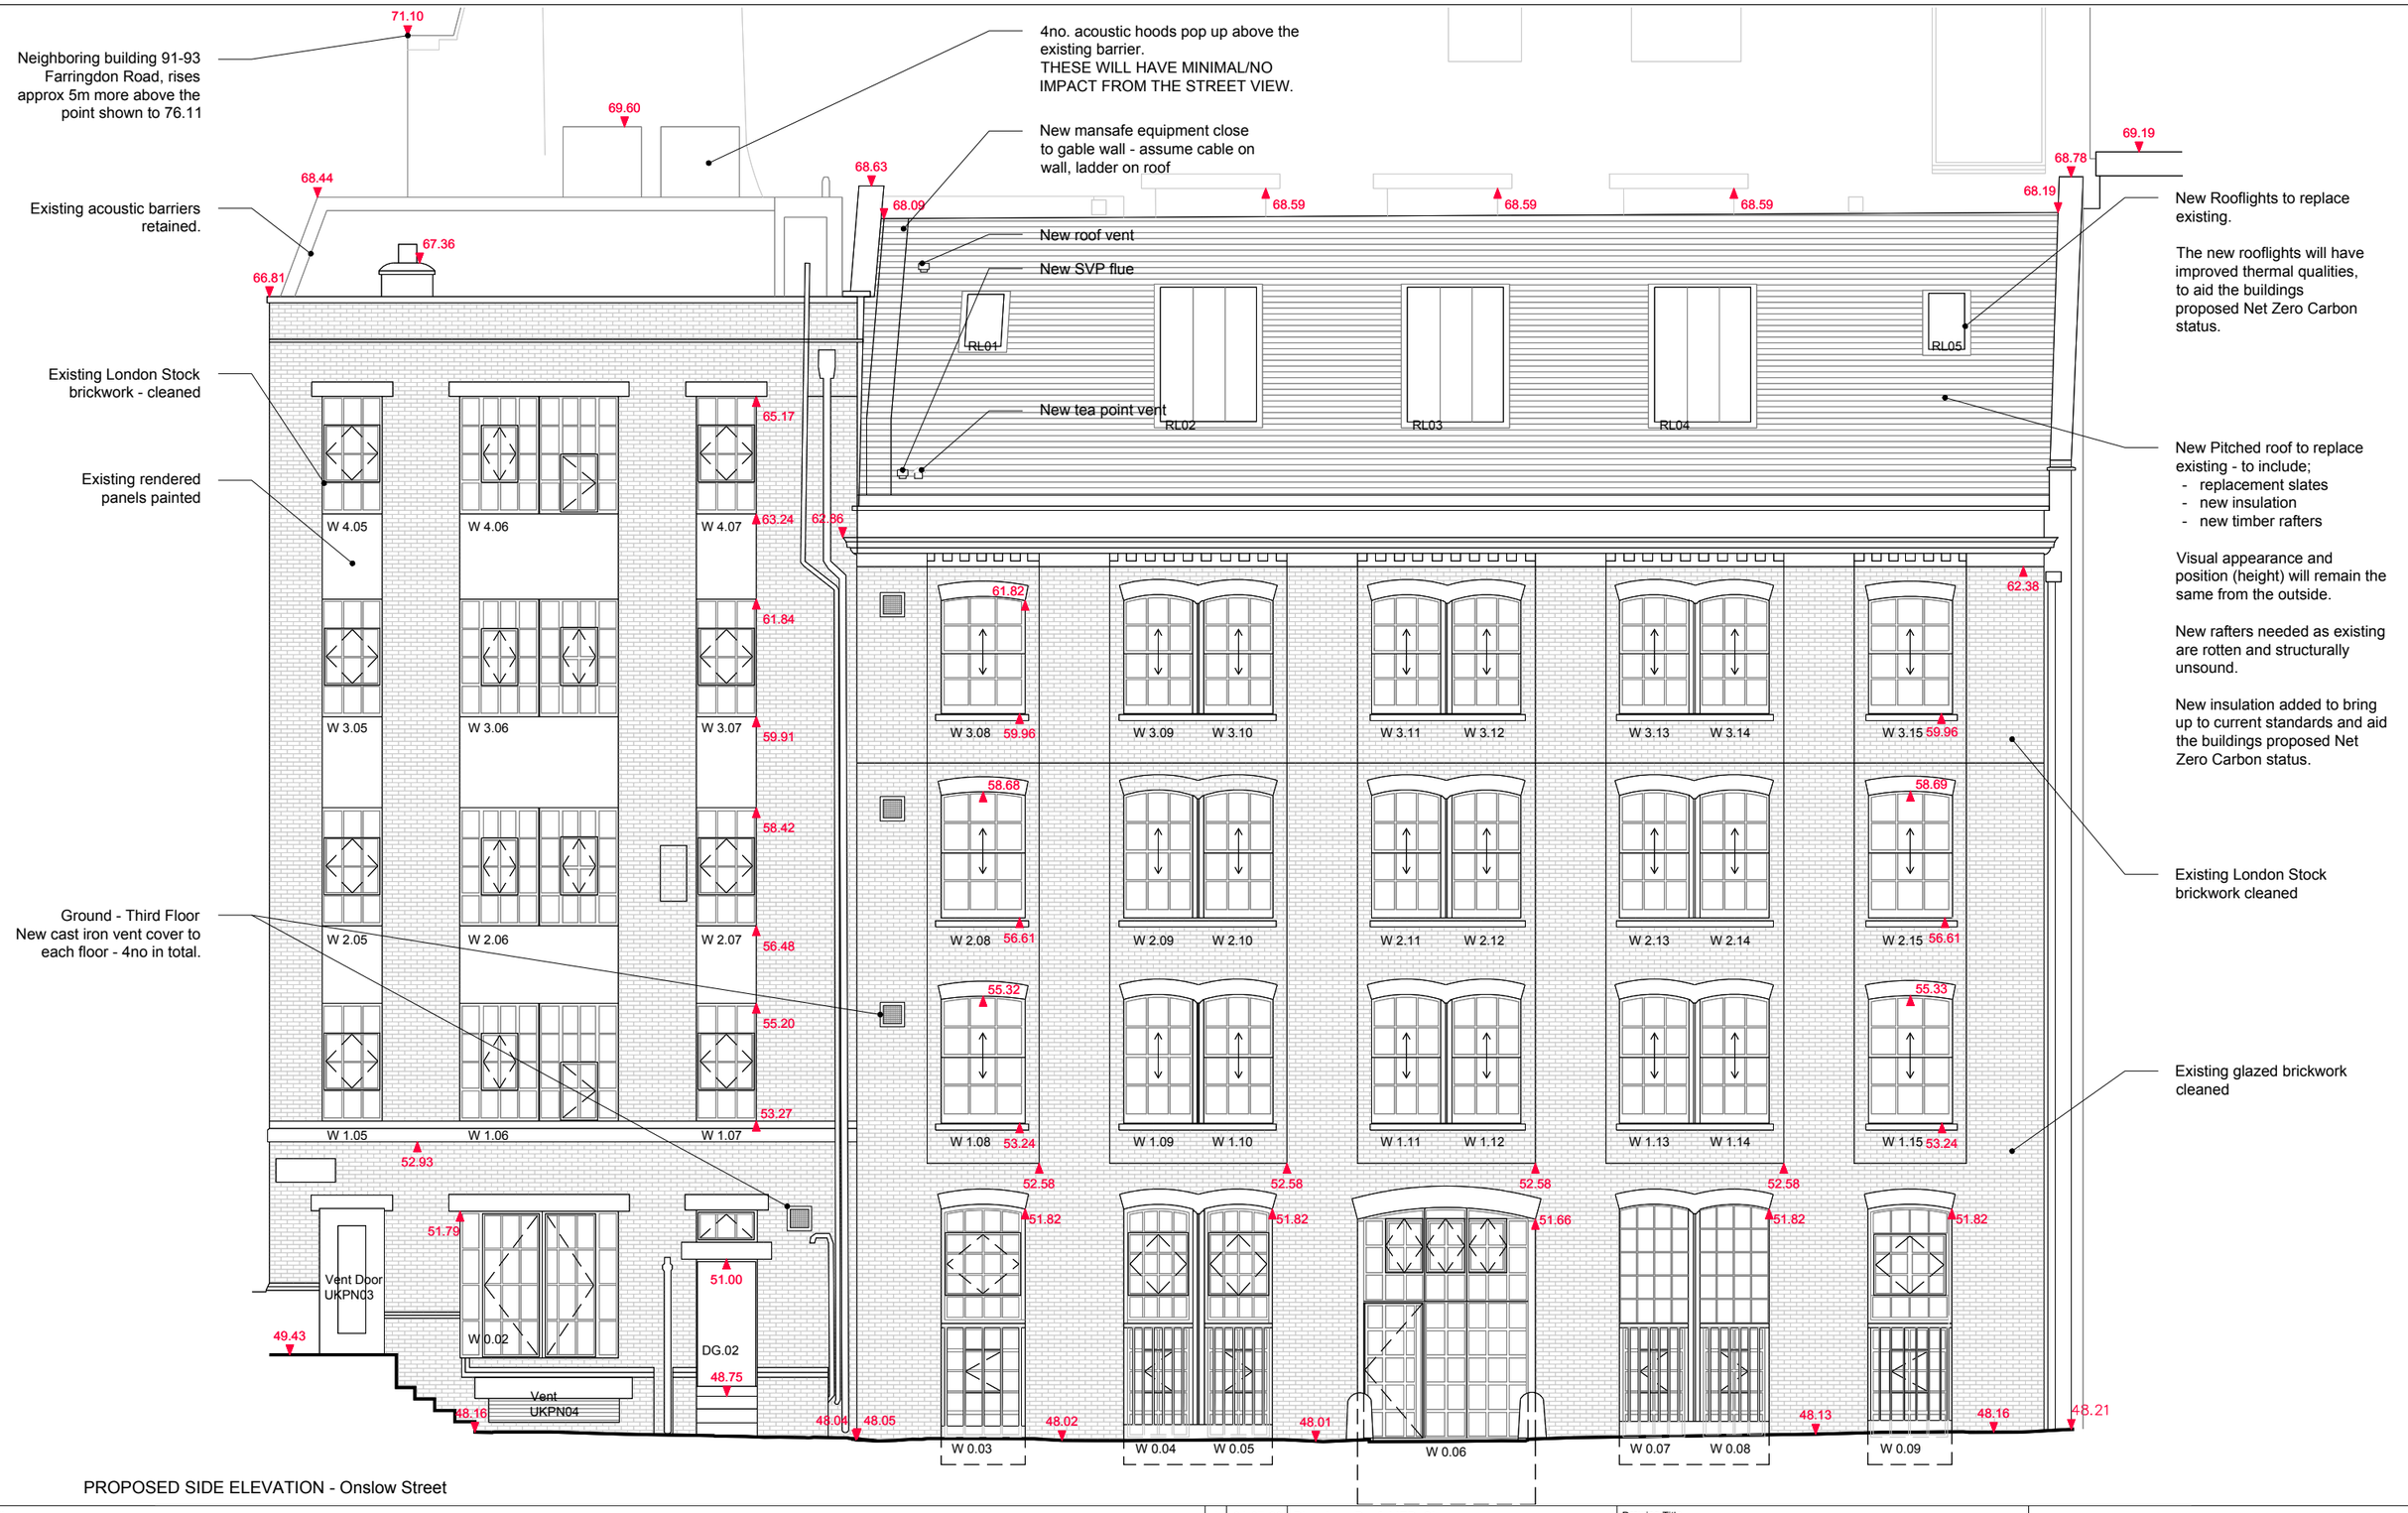

PROPOSED SIDE ELEVATION - Onslow Street

Notes:

0m 1m 2m 3m 4m 5m

Scale @ 1:100

Pivot Window - Crittal

Casement Window/ Door - Crittal

Timber Sash Window

CAST

General: 1. Do not scale drawings. Dimensions govern. 2. All dimensions are in millimeters unless noted otherwise. 3. All dimensions shall be verified on site before proceeding with the work. 4. Architect shall be notified in writing of any discrepanices.

/	31.07.23	Planning - Roof, MEP, Signage
A	01.08.23	Planning - Roof, MEP, Signage - note update
B	01.09.23	Planning - Plant attenuation added
C	20.09.23	Planning

Drawing Title

PROPOSED **ONSLOW STREET** ELEVATION
Side

Caitríona Casey - Architect
caitriona@caitrionacasey.com
+44 (0)7843958169

Client
Cast Interiors UK

Job Title
2210 65 Clerkenwell Road, EC1R 5BL

Issue Date	Scale @ A3	Scale @ A1
20.09.23	1:100	1:50

Drawing No	Rev	Status
2210 04.09	C	Planning