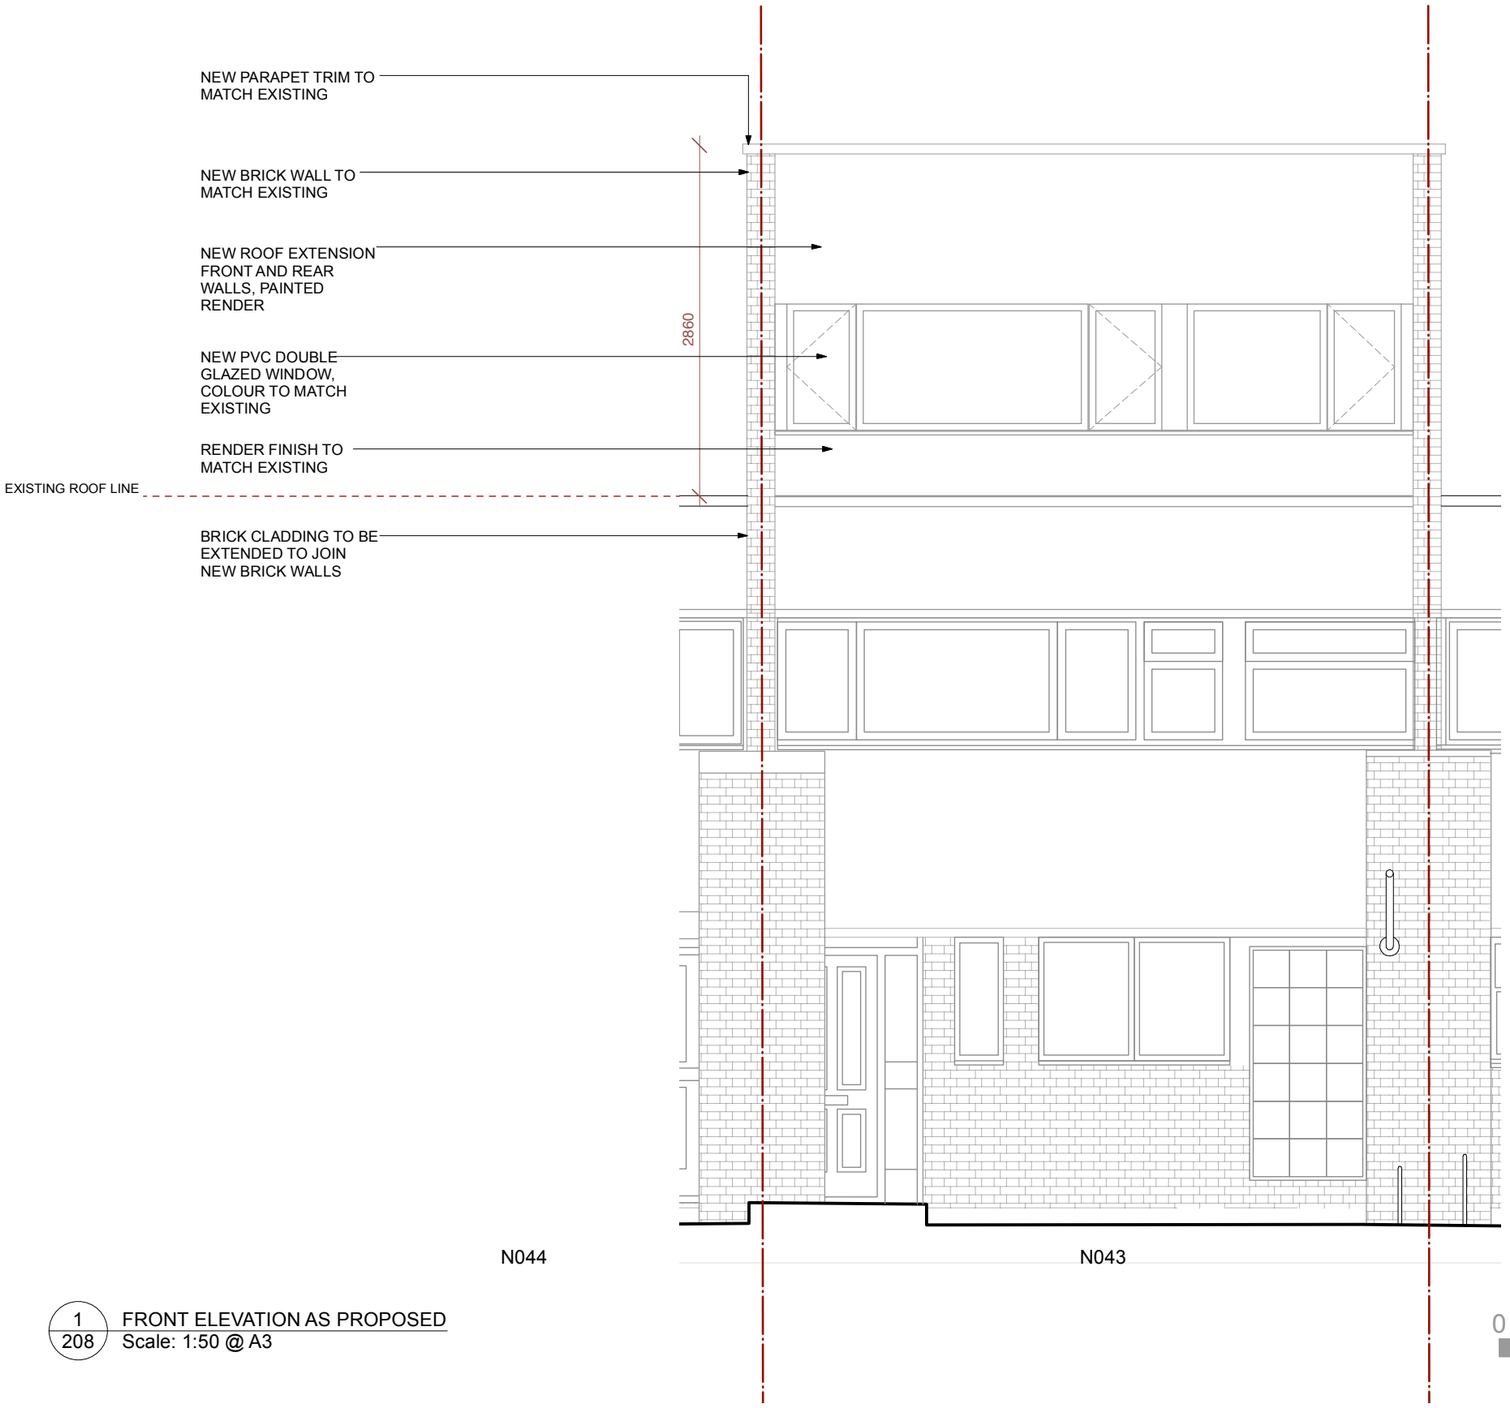

1 / 208 FRONT ELEVATION AS PROPOSED
Scale: 1:50 @ A3

0 5 M

NOTE: THIS DRAWING IS INDICATIVE ONLY AND SHOULD NOT BE USED FOR CONSTRUCTION

GENERAL NOTES

- THIS DRAWING IS NOT TO BE SCALED
- FIGURED DIMENSIONS TO TAKE PREFERENCE TO SCALED DIMENSIONS
- ALL CONTRACTORS WORK TO COMPLY WITH THE LATEST CODES OF PRACTICE AND TO BE TO THE ENTIRE SATISFACTION OF LOCAL AUTHORITIES .
- ANY DISCREPANCIESTO BE REPORTED TO THE ARCHITECT BEFORE COMMENCING
- THE CONTRACTOR IS TO VERIFY ALL LEVELS, DIMENSIONS AND BUILDING LINES BEFORE ANY WORK COMMENCES ON SITE
- ALL SETTING OUT TO BE THE CONTRACTORS ENTIRE RESPONSIBILITY
- ALL SERVICES TO BE COORDINATED BY THE CONTRACTOR BEFORE COMMENCING
- THE CONTRACTOR IS RESPONSIBLE FOR ANY SITE VISITS BY LOCAL AUTHORITIES
- READ THESE ARCHITECTURAL DRAWINGS IN CONJUNCTION WITH ENGINEERS AND OTHER CONSULTANT DRAWINGS AND DETAILS WHERE APPLICABLE

REVISION NOTES

NO.	DATE	DESCRIPTION

PROJECT TITLE
43 LAMBLE ST NW5 4AS

DRAWING TITLE
FRONT ELEVATION
AS PROPOSED

SCALE
1:50 @ A3

DRAWING NO.
2325 - 208

DATE
20/09/2023

DRAWN BY
MZ

REVISION

MARK ZUDINI
ARCHITECTURE + DESIGN
2 Lane Close London NW2 6QZ t. 07956916182 e.mark@zudini.com

43 LAMBLE ST NW5 4AS