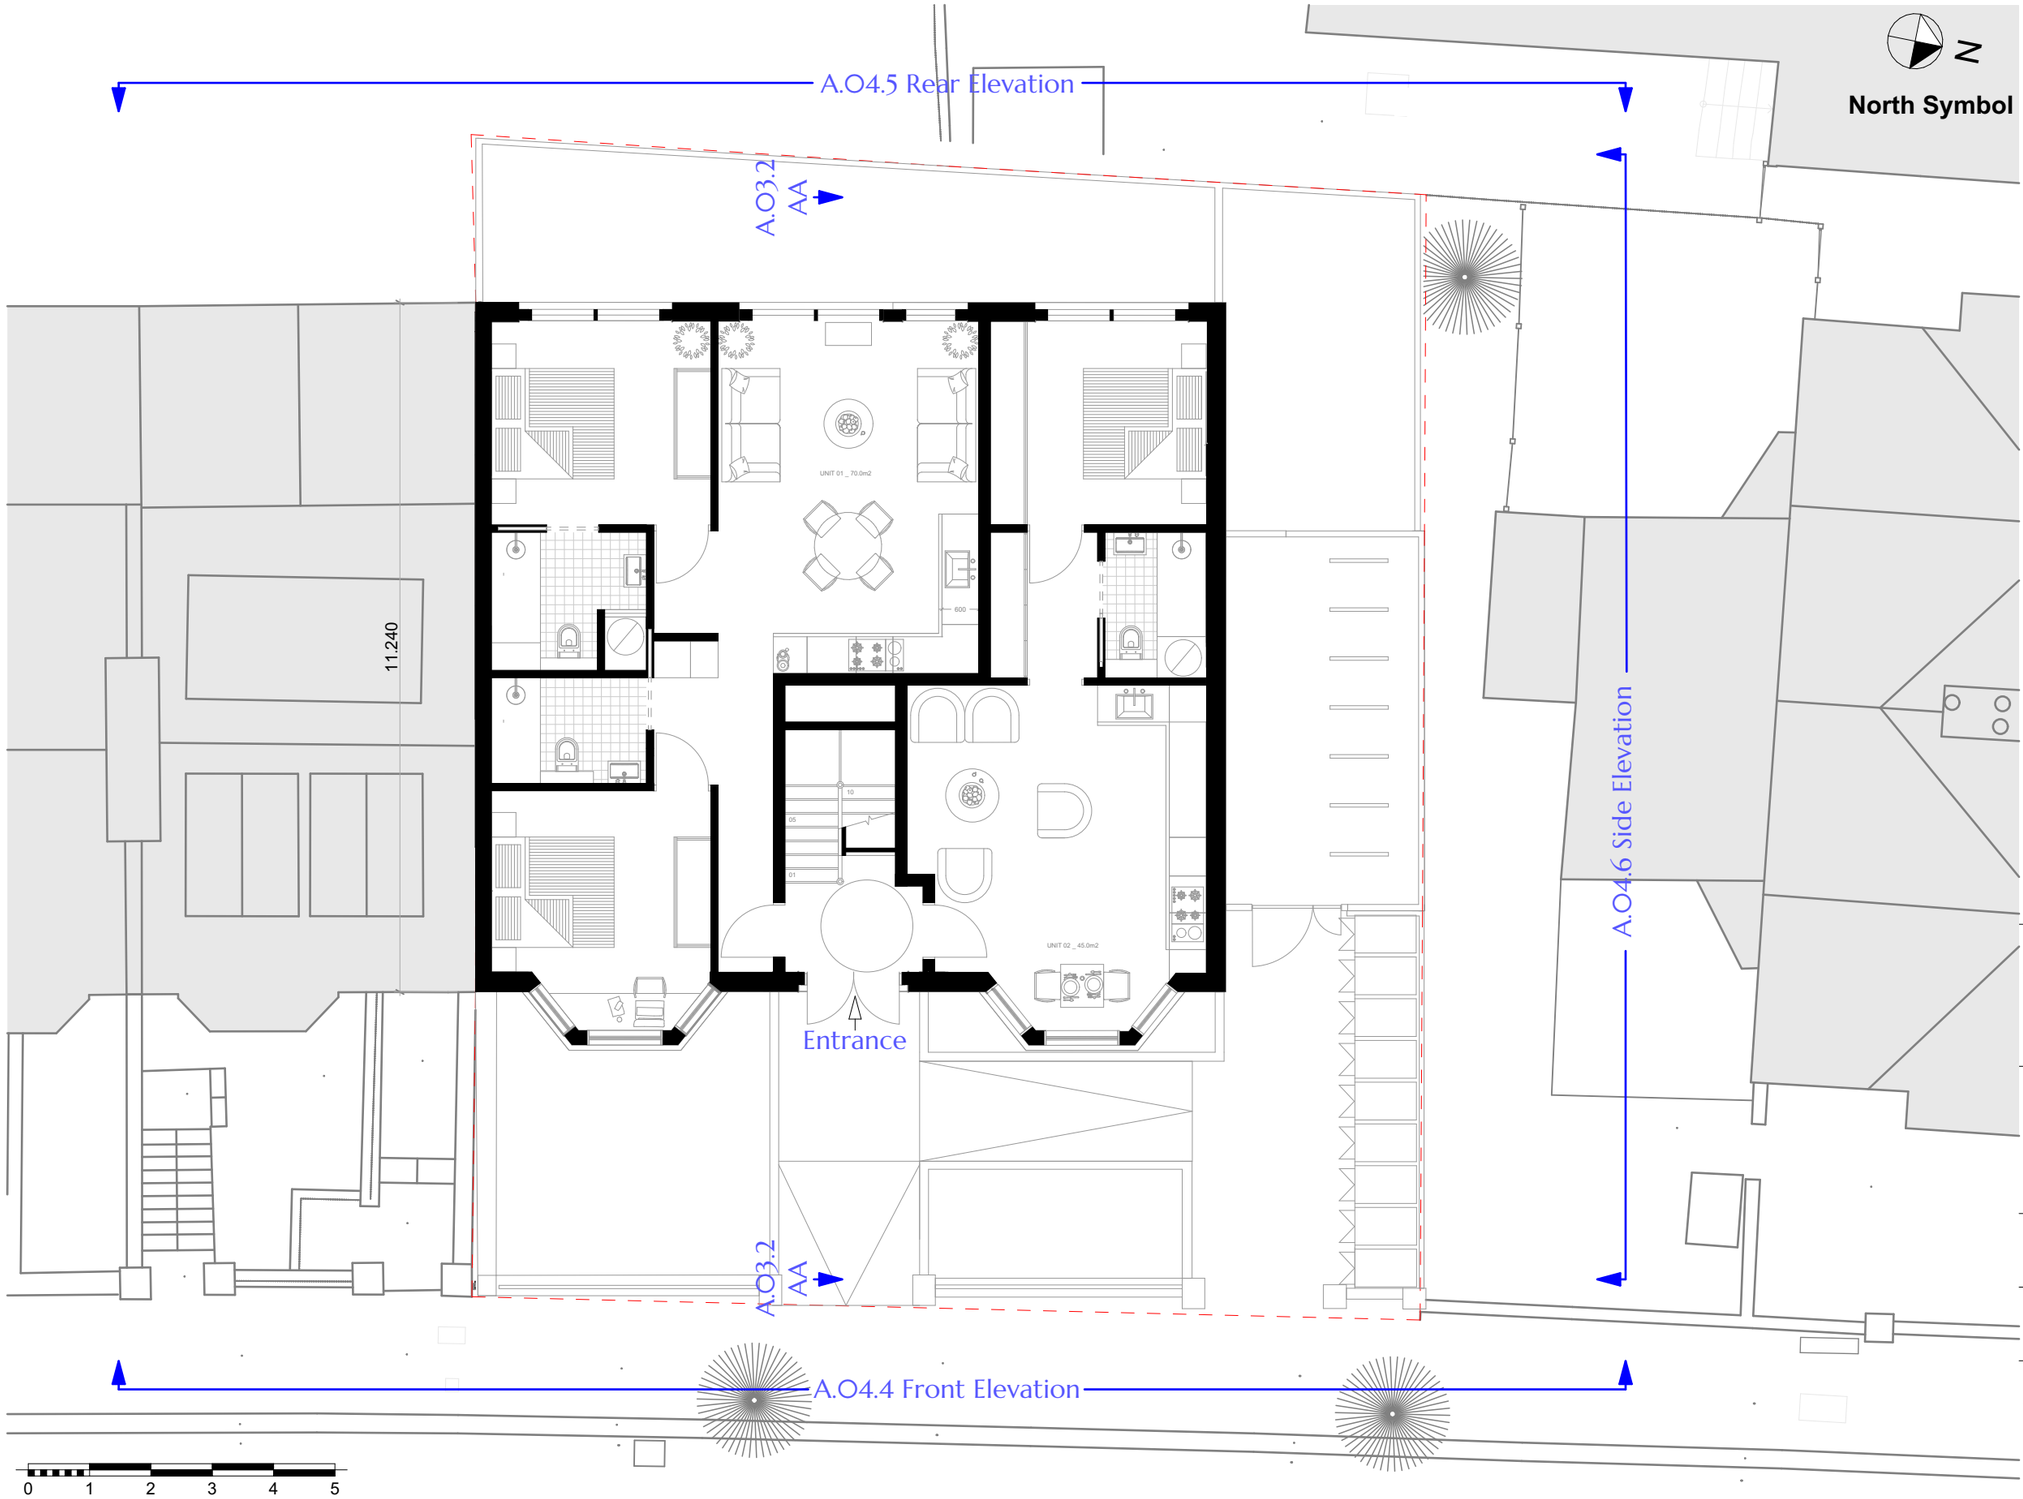

Revision History

RevID	ChID	Change Name	Date
C	CH05	Alterations to roof dormer. CO request 14/09/23	Sep 23
	CH06	Site access alterations CO request 14/09/23	Sep 23
	CH07	Cycle store and landscape alterations CO request 15/09/23	Sep 23

Brass Architecture

Brass Architecture

46 Commercial Road
London
UK
E1 1LP

3096 Narcissus Road Site

Narcissus Road Site
London
UK
NW6 1NE

Drawing Name

Proposed Ground Floor Plan

Drawing Status

Planning Application

Modified by **JPB** Date Sep 23

Checked by **RS** Date

Drawing Scale

1:100@A3

Layout ID **A.01.2C** Revision