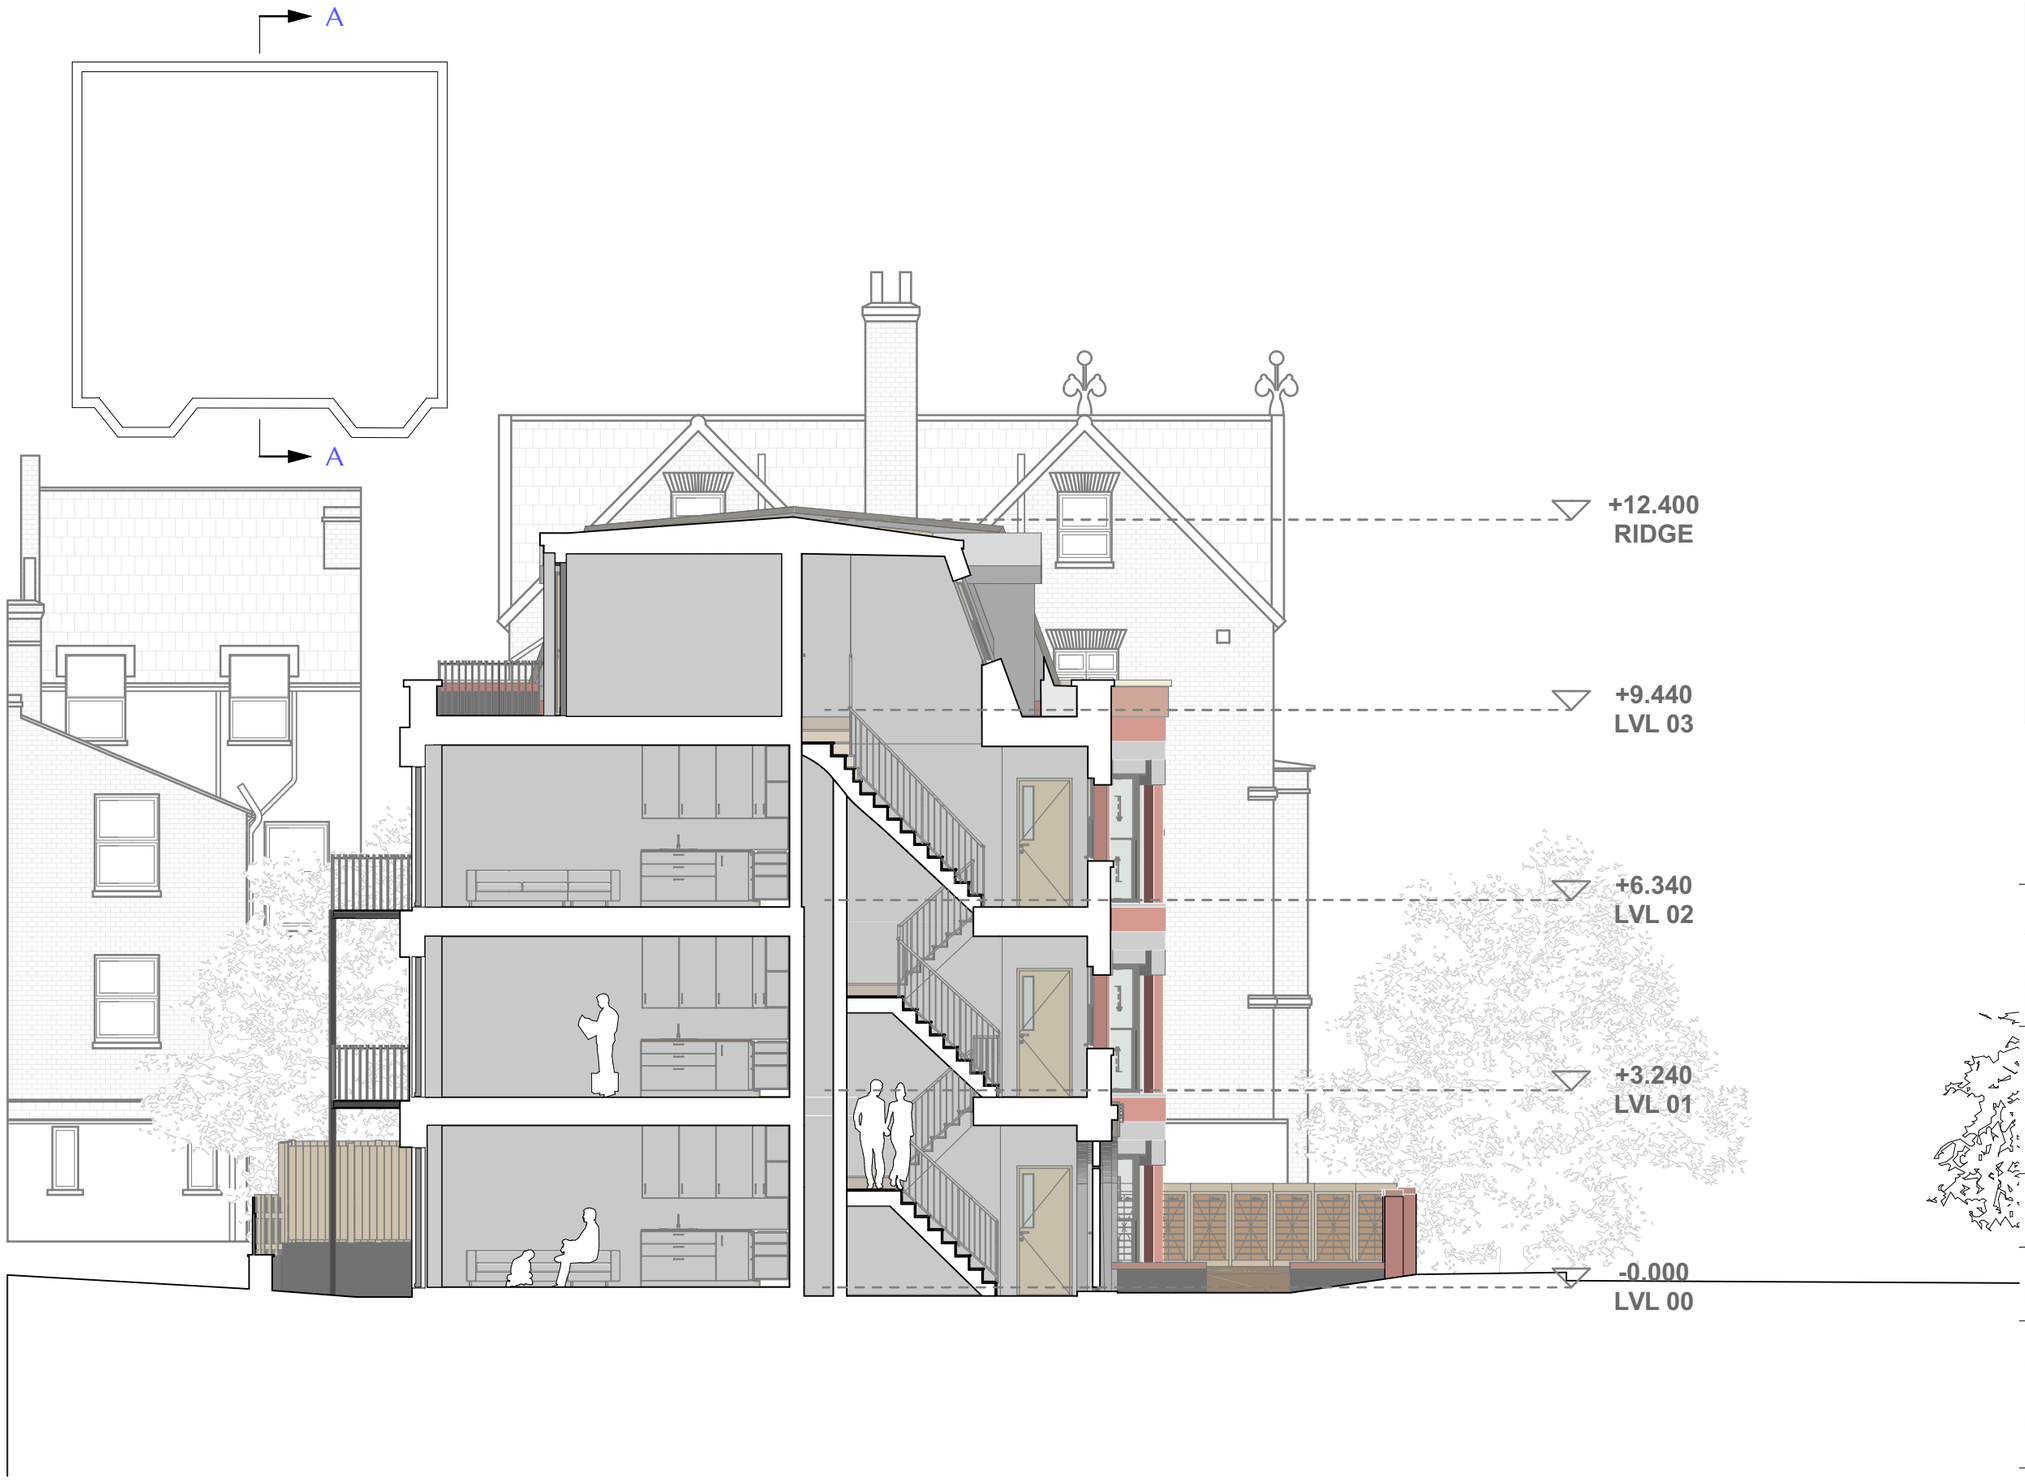


Proposed Section AA 1:100

Revision History

| RevID | ChID | Change Name | Date |
|---|---|---|---|
| C | CH05 | Alterations to roof dormer.<br>CO request 14/09/23 | Sep 23 |
| | CH06 | Site access alterations<br>CO request 14/09/23 | Sep 23 |
| | CH07 | Cycle store and landscape alterations<br>CO request 15/09/23 | Sep 23 |

Brass Architecture

**Brass Architecture**

46 Commercial Road
London
UK
E1 1LP

**3096 Narcissus Road Site**

Narcissus Road Site
London
UK
NW6 1NE

Drawing Name
Proposed Section AA

Drawing Status
Planning Application

Modified by **JPB** Date Sep 23

Checked by **RS** Date

Drawing Scale
**1:100@A3**

Layout ID **A.03.2C** Revision