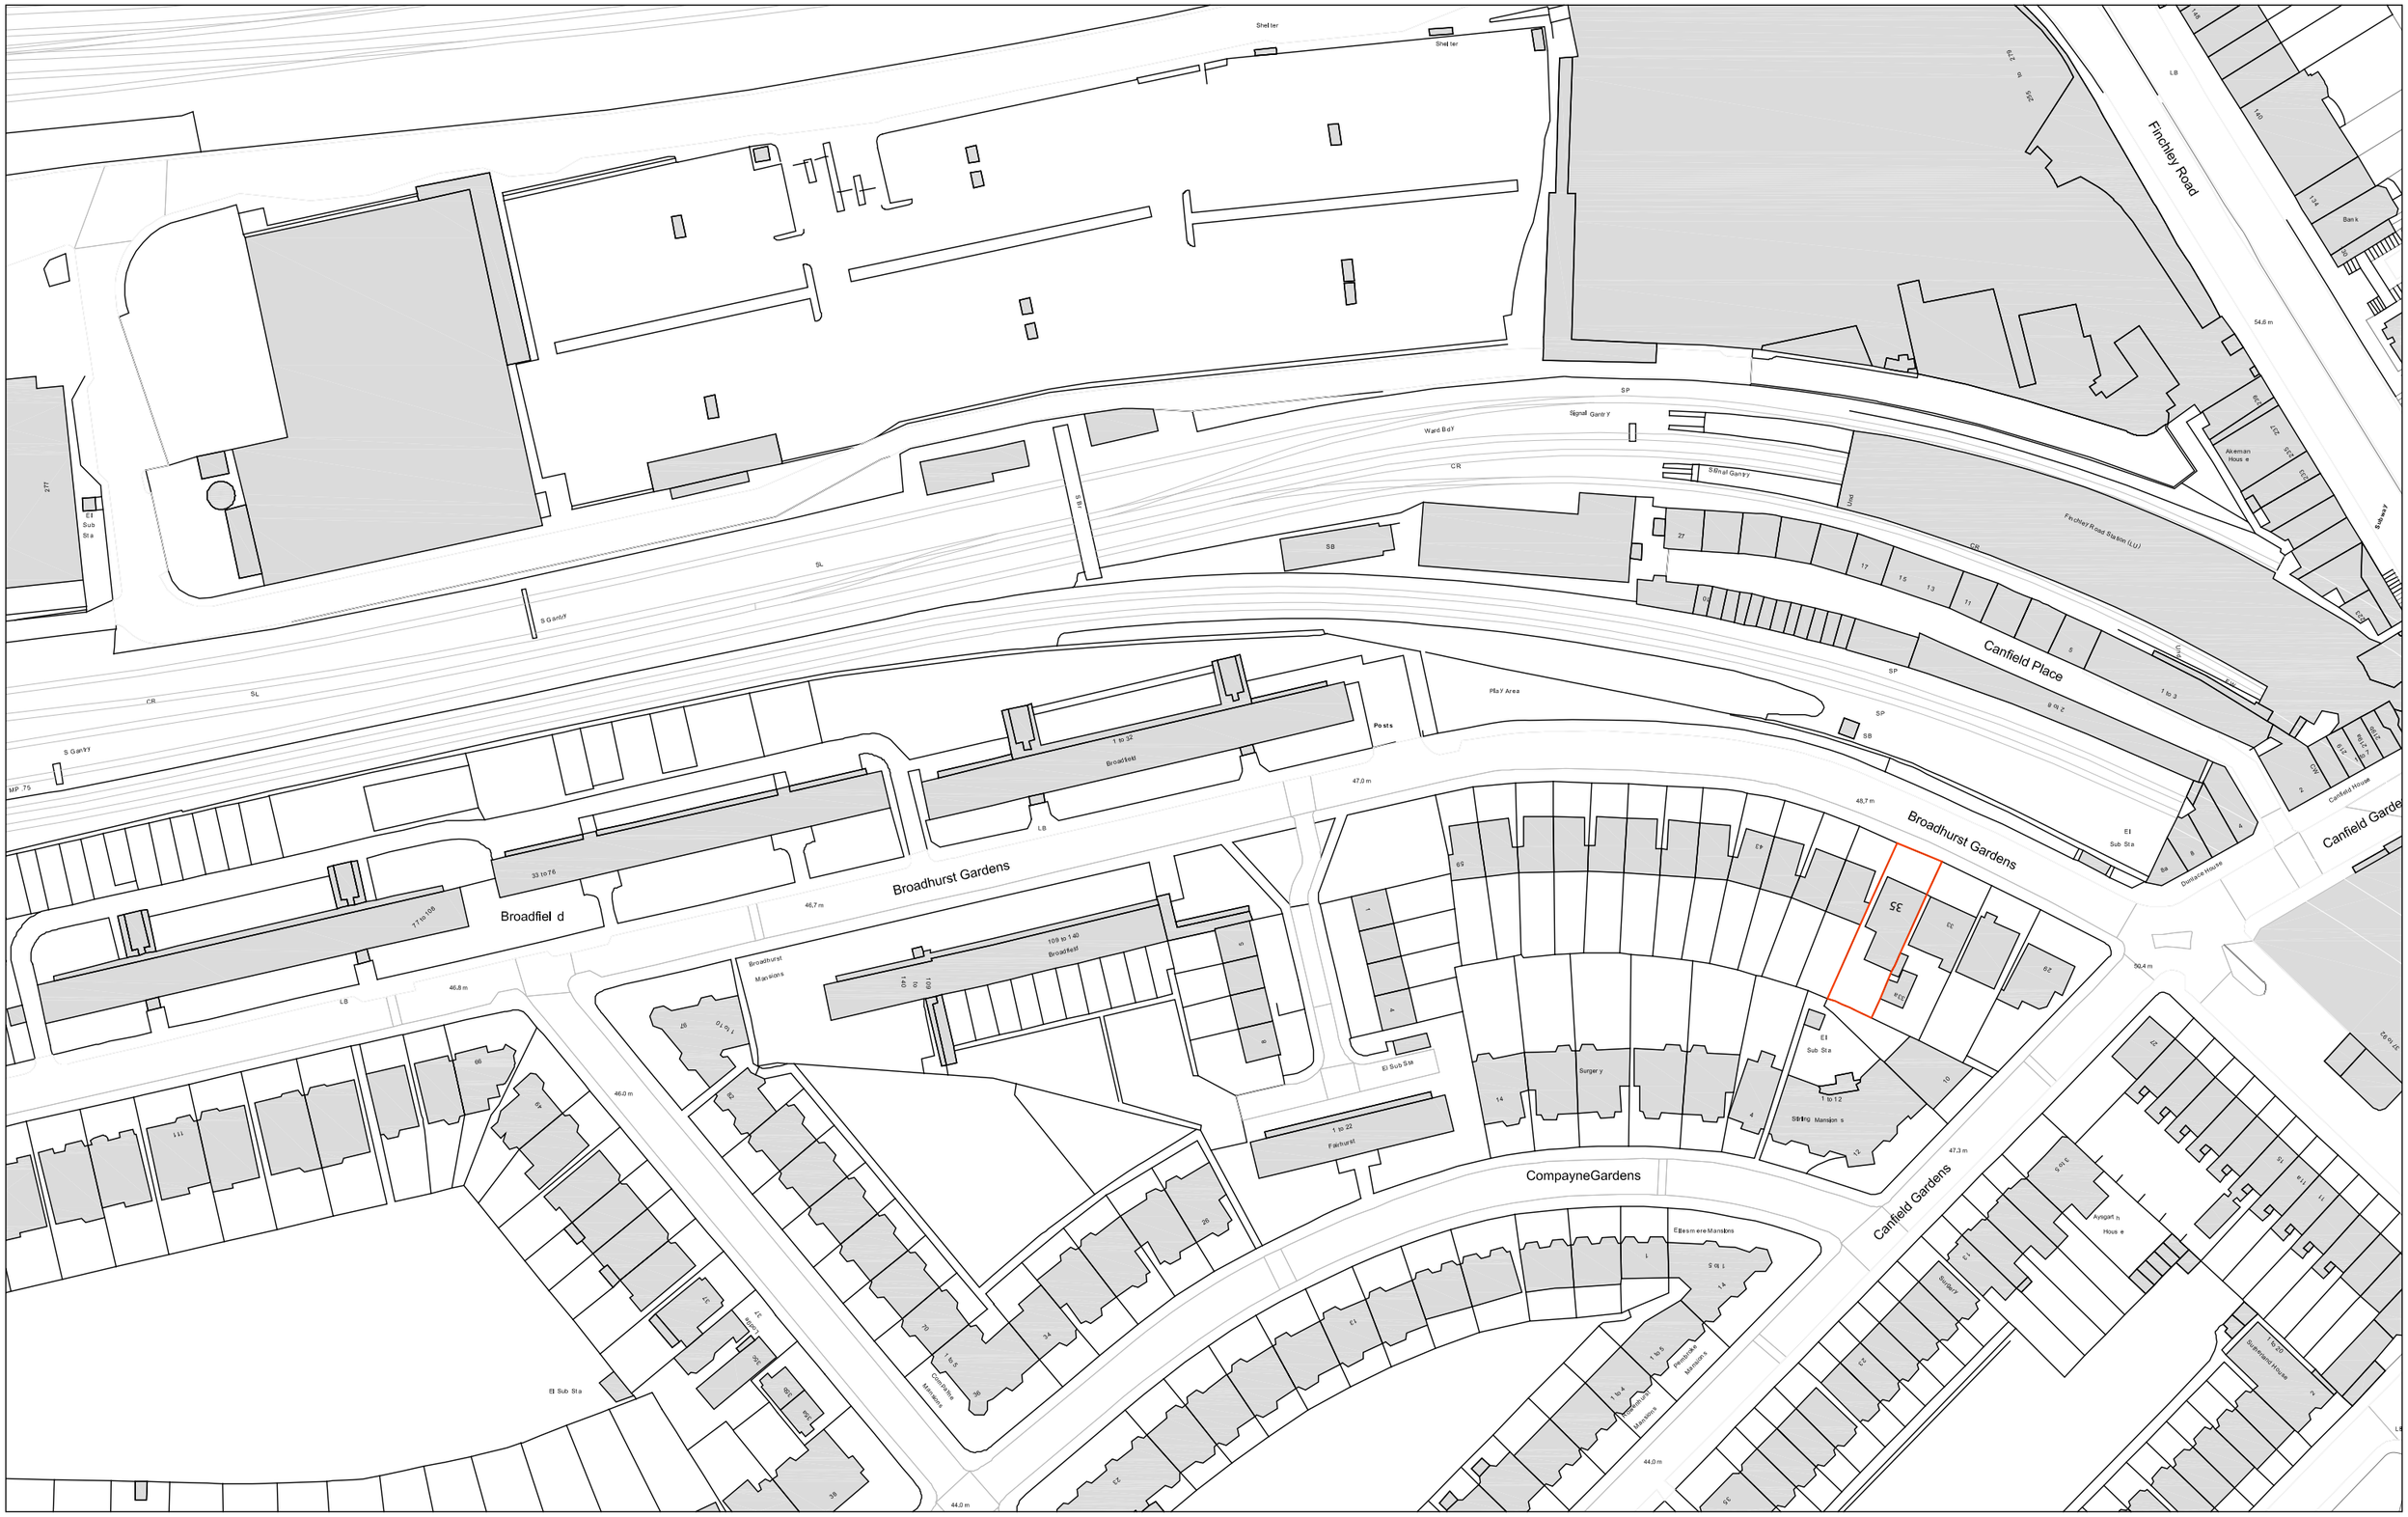

K Bava Architects

NOTES

Contractors must verify all dimensions on site before commencing work or preparing shop drawings.

All information is subject to statutory consents, rights of light and survey.

This drawing and the design contained herein is the copyright of K Bava Architects Ltd and shall not be reproduced in whole or part without prior written consent.

Copyright K Bava Architects Ltd

0 10 20 30 40 50 60 m

113 Muswell Avenue, London N10 2EJ, United Kingdom
T +44(0) 7841 530 365
www.kbava.com kam@kbava.com

Project Name:	35a Broadhurst Gardens	Drawn:	KB
Drawing Title:	Location Plan		
Drawing Scale:	1:1250 @ A3	Date:	17.02.23
Drawing Num.:	BRO_E_0001	Revision:	00