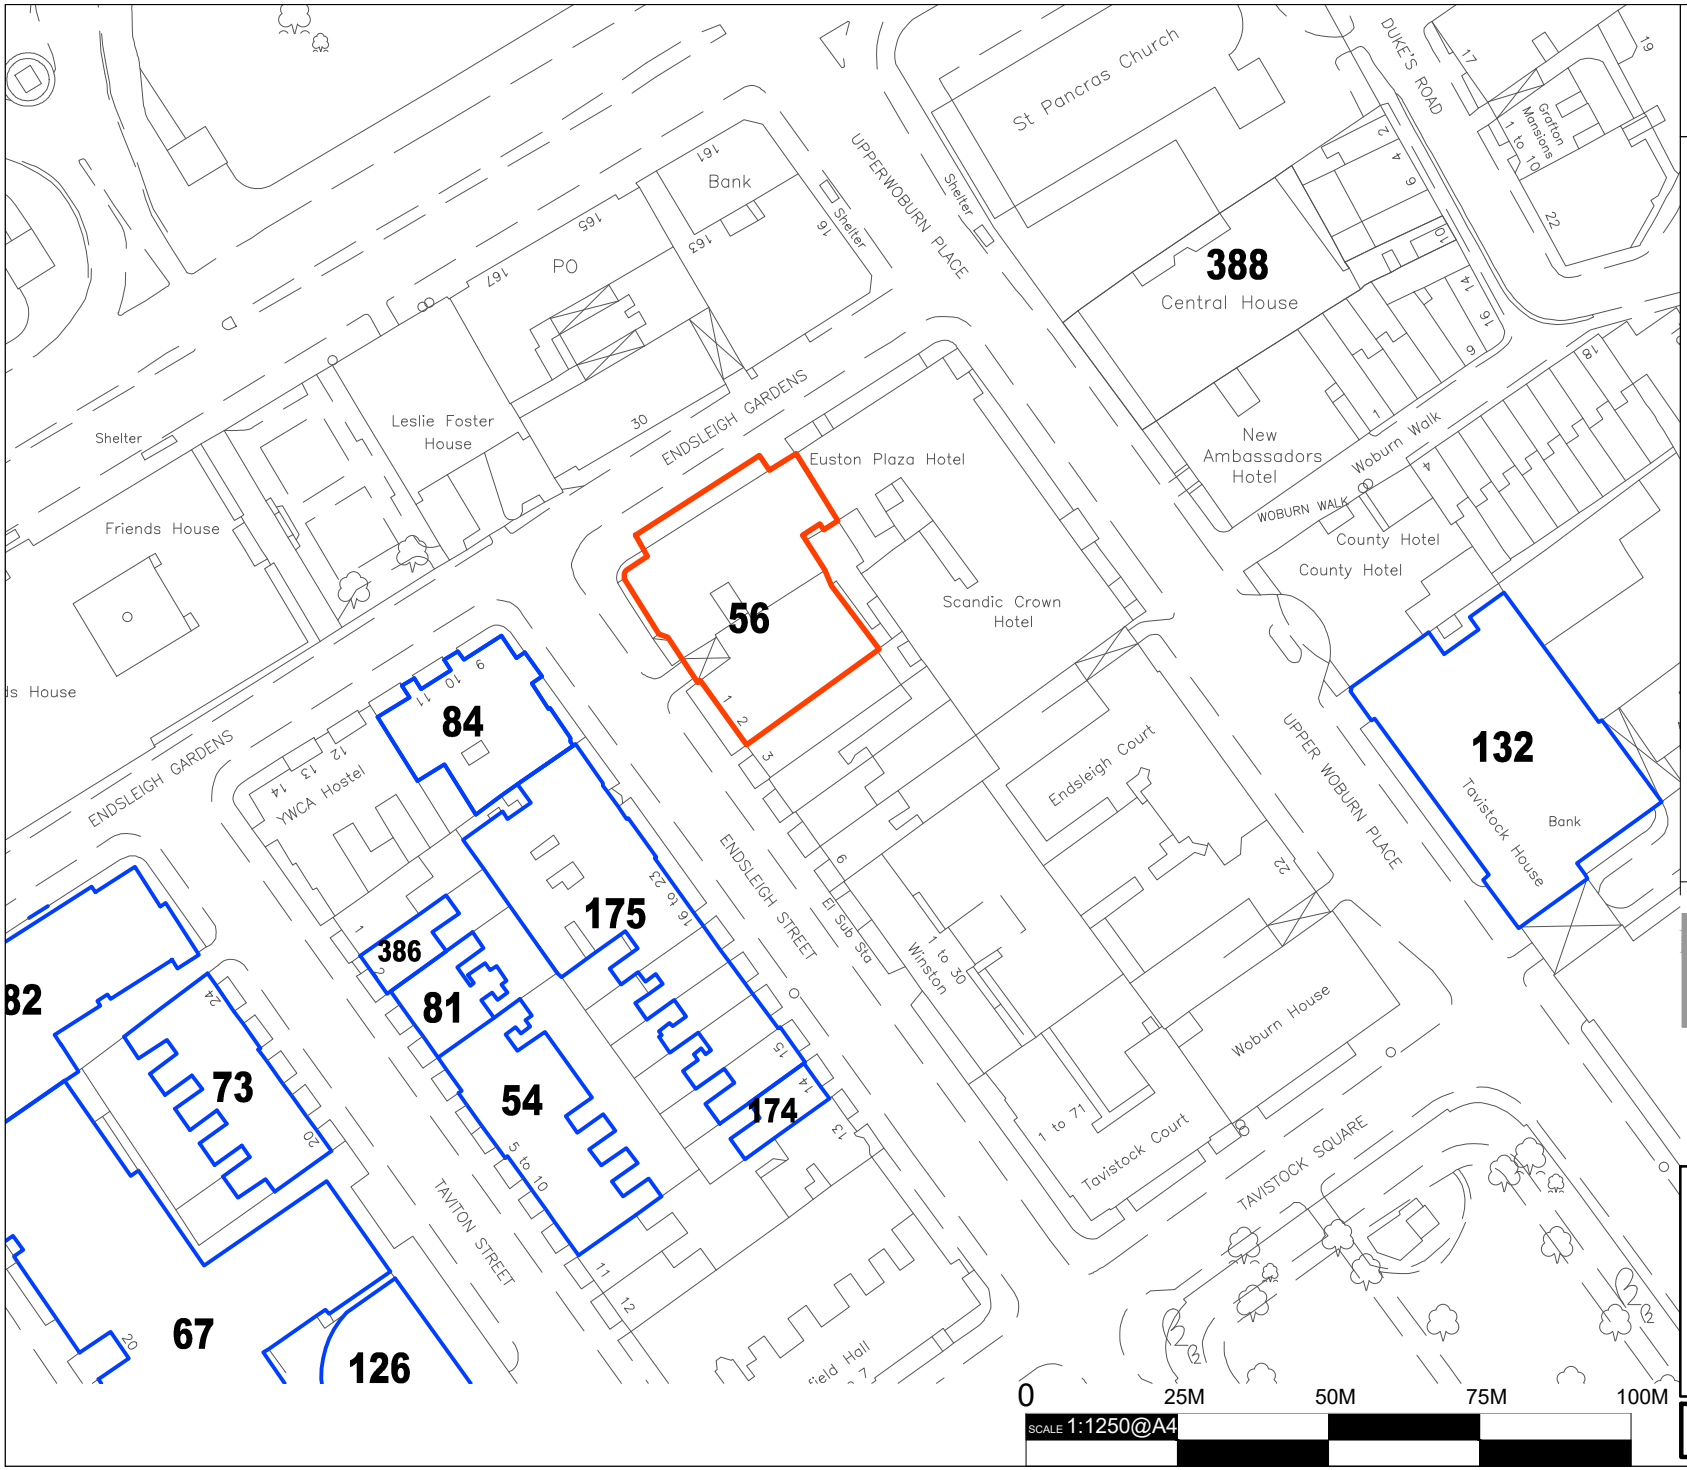


## NOTES

DO NOT SCALE OFF THIS DRAWING.
ALL DIMENSIONS MUST BE CHECKED ON SITE PRIOR TO ANY WORK BEING PUT IN HAND.
ANY DISCREPANCIES ARE TO BE BROUGHT TO THE ATTENTION OF THE PROJECT MANAGER IMMEDIATELY UPON DISCOVERY.

N

BENTHAM HOUSE (056)
4-8 ENDSLEIGH GARDENS,
WC1H 1EG

OTHER UCL LAND OR BUILDINGS

# PLANNING APPLICATION

| Rev. | Date | Description |
|---|---|---|

UCL


University College London
38-50 Bidborough Street, London WC1H 9BT

Project Officer : Name
Tel : 020 7679 x
Fax : 020 7813 0524
Email : @ucl.ac.uk


Drawn: -
Date: Aug. 2023
Scale: 1:1250 @ A4
PROJECT No.

## BENTHAM HOUSE (056)
## 4-8 ENDSLEIGH GARDENS

Site Location Plan

DWG. NO. 056-SLP01 rev