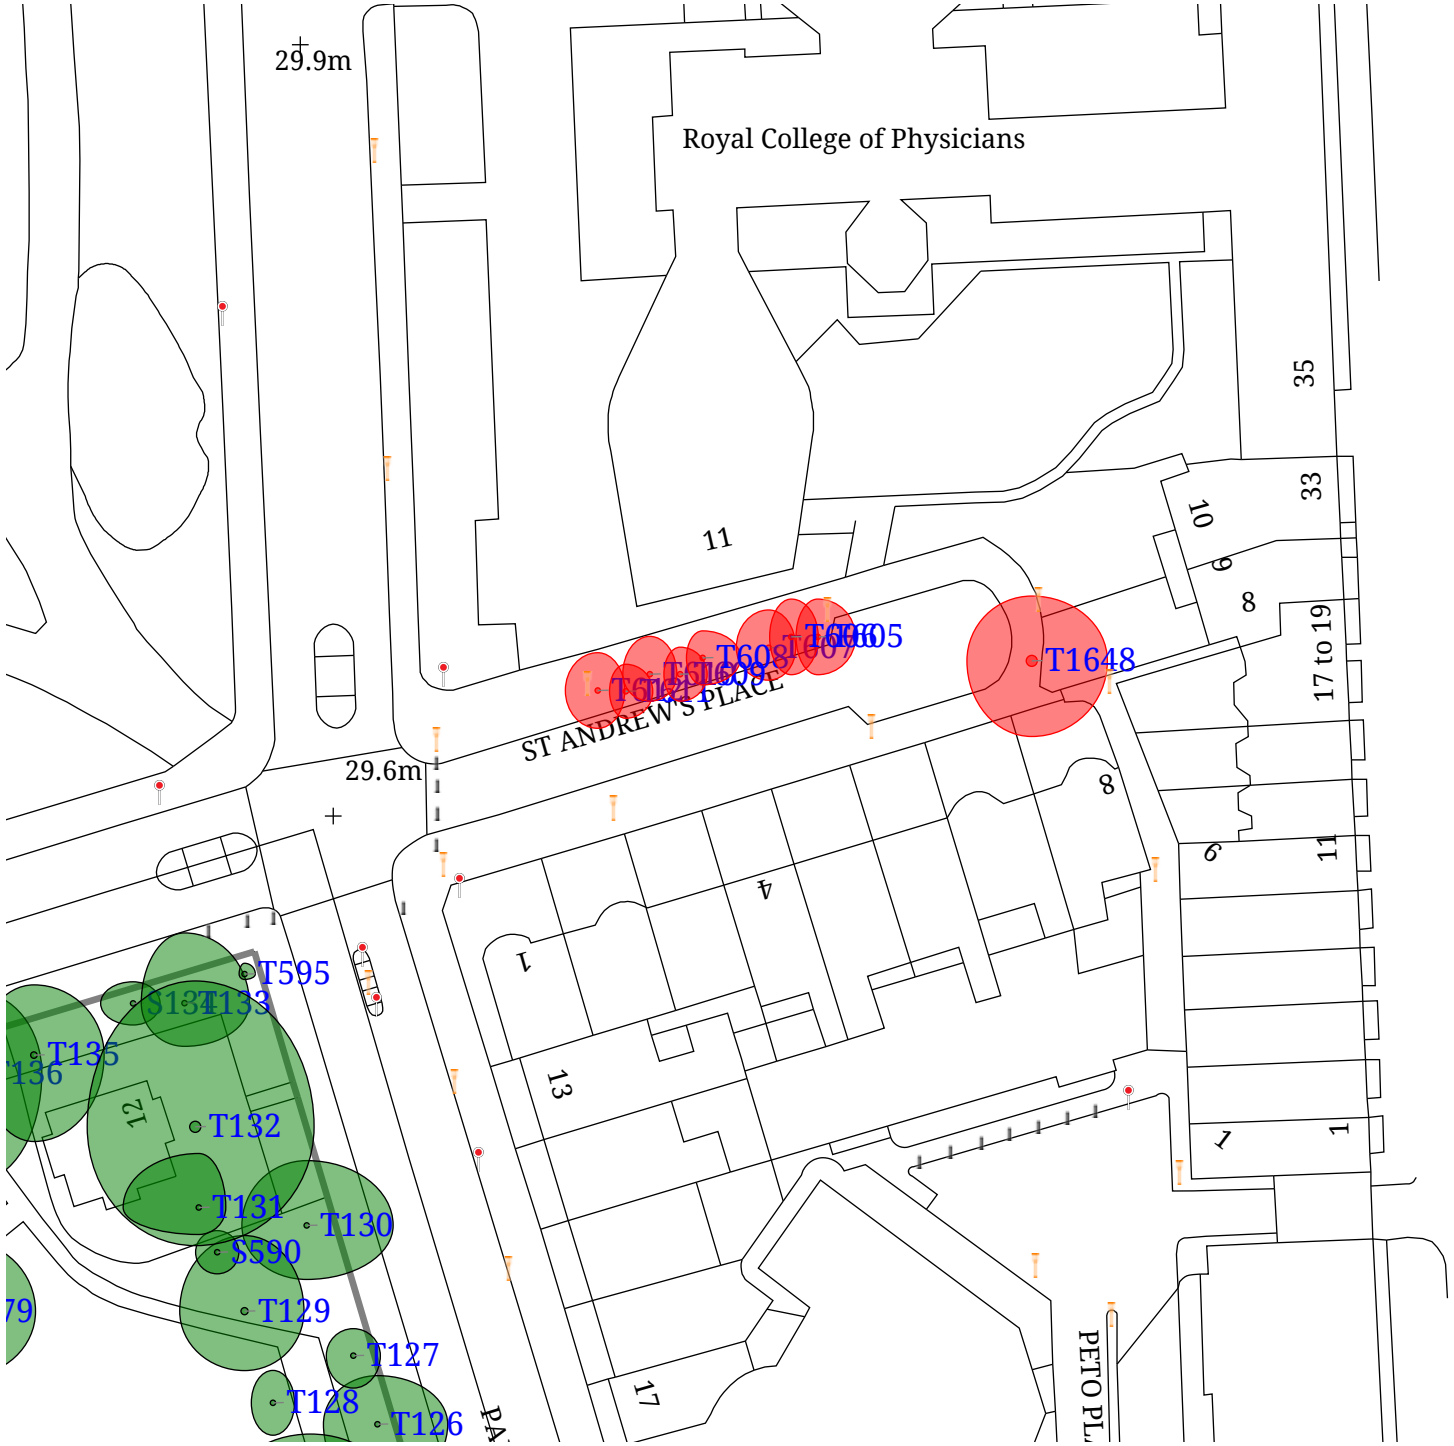

Trees not requiring works

Trees requiring works

REVISIONS		

Title:

200944 - Crown Estate Paving Commission (MASTER)

Client:

CEPC

Project:

St Andrews Place

Date:	Drawn by:
23/10/2023	EB
Drawing No:	Scale:
200944	1:700@A4

TIM MOYA ASSOCIATES