HS2 Asset ID	Suitability
HS2-00002TBSG	S0

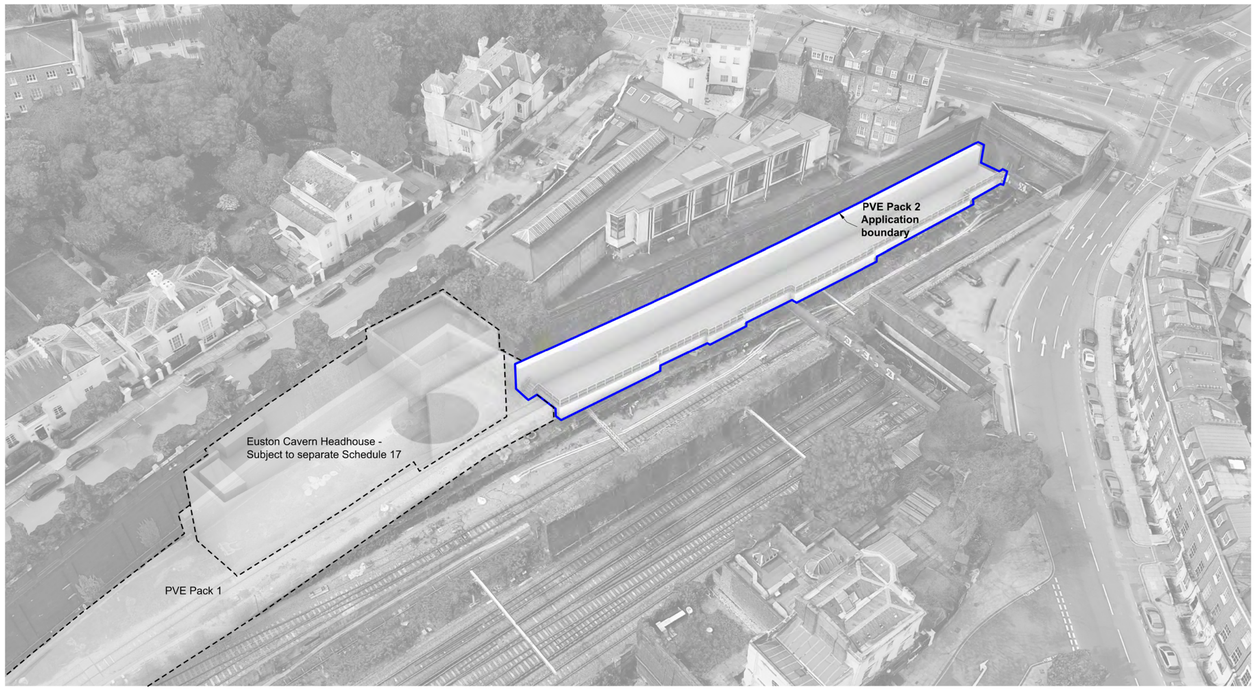

1 Indicative Aerial View
NTS

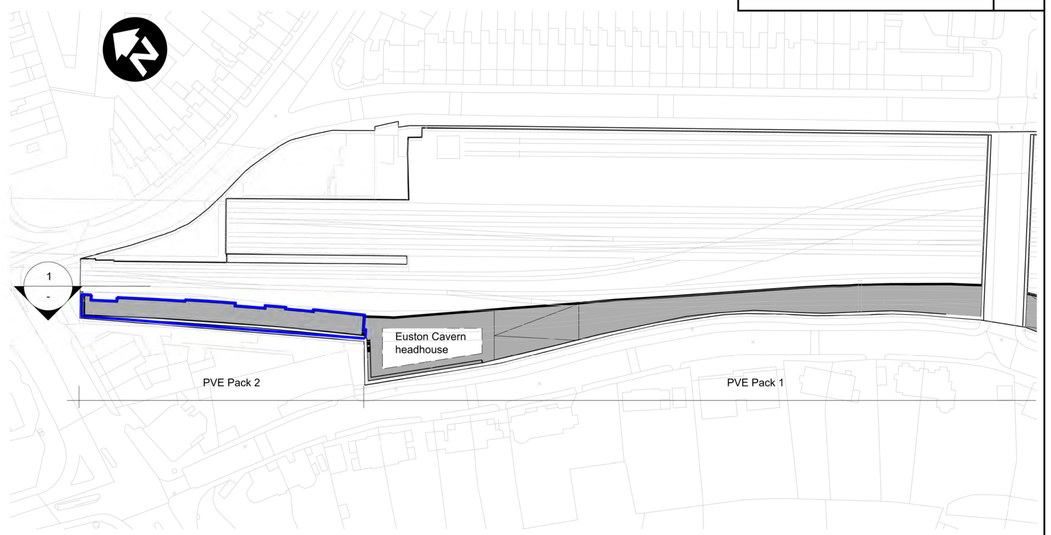

2 Key Plan
NTS

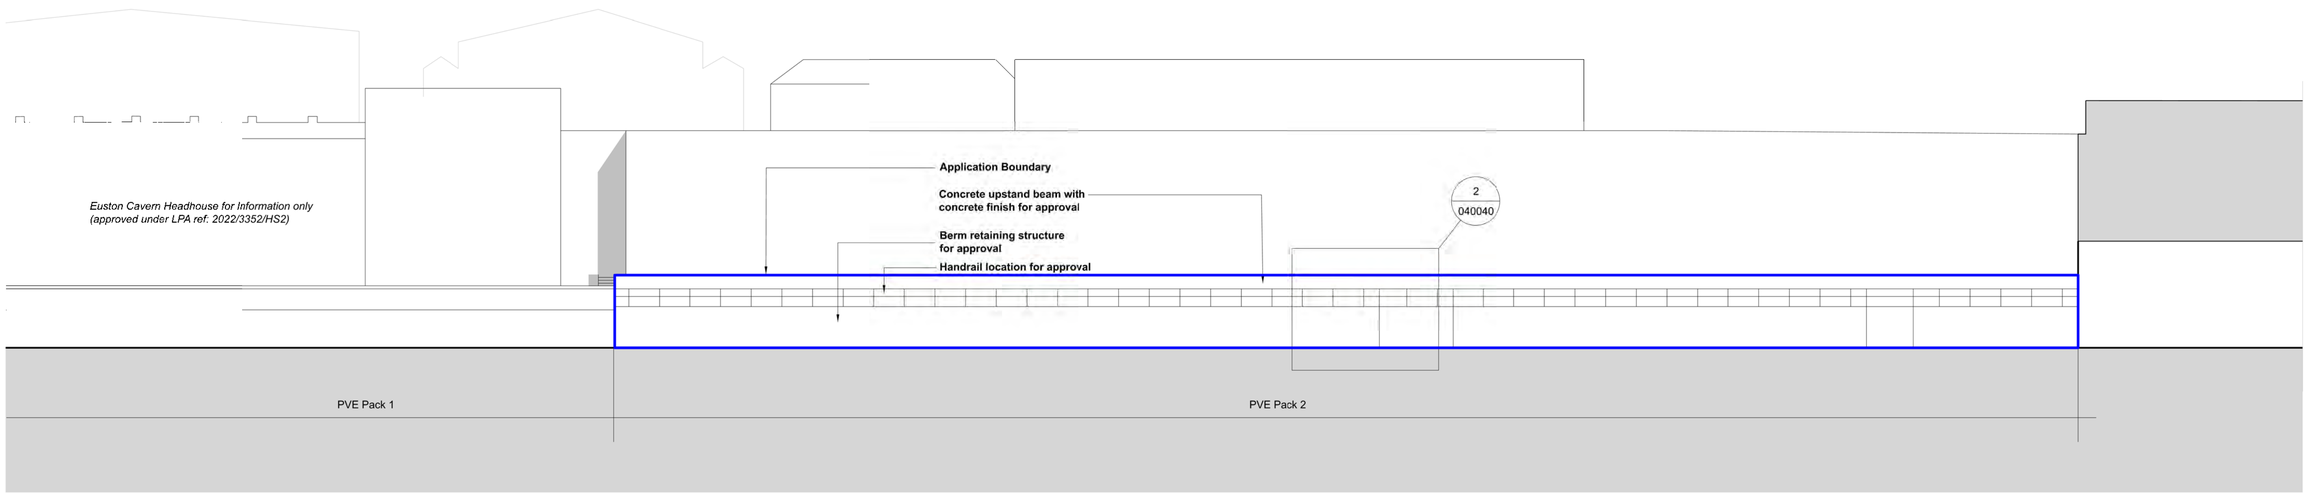

1 Elevation
1:250

Note: Items annotated in **Bold** are for approval, items annotated in *italics* are for information

METRES @ 1:250 0 2 5 10 25

Rev	Description	Drawn	Checked	Con App	HS2 App
P01	NRRW-MTW_Schedule 17 LA Submission	JI 20/09/22	KM 20/09/22		
P02	NRRW-MTW_Schedule 17 Final Sub.	JH 16/03/23	VD 20/03/23		
P03.1		--- ---	--- ---		

HS2 accepts no responsibility for any circumstances which arise from the reproduction of this document after alteration, amendment or abbreviation or if it is issued in part or issued incompletely in any way.

© Crown Copyright and database right 2018. All rights reserved. Ordnance Survey Licence number 100049190

© Crown Copyright material is reproduced with the permission of Land Registry under delegated authority from the Controller of HMSO.

This material was last updated on 2018 and may not be copied, distributed, sold or published without the formal permission of Land Registry. Only an official copy of a title plan or register obtained from the Land Registry may be used for legal or other official purposes.

Scale with caution as distortion can occur.

Legends/Notes:

G1. All dimensions are in millimetres unless noted otherwise.
G2. All levels are in metres relative to OD (Ordnance Datum, Newlyn) unless noted otherwise.
G3. Chainages are expressed in metres and measured from Euston Station.
G4. Global coordinates are indicated by Eastings (E) and Northings (N) to the project snake grid.
G5. All angles are in degrees (0°360°) unless noted otherwise.
G6. Dimensions are not to be scaled from the drawing.
G7. For the scope of works by the rail systems contractor, as indicatively shown on the drawings, refer to WI 100
G8. The current design is based on Project Master Alignment (PMA) 3.0

HS2

Registered in England Registration No. 06791686
Registered office: 2 Snow Hill, Queensway, Birmingham, B4 6GA

OFFICIAL

Creator/Originator: SCS JV - Design House

ISSUED FOR ACCEPTANCE

Zone	Network Rail Retaining Walls
Design Stage	Detailed Design
Drawing Title	Network Rail Retaining Walls Schedule 17 Plans and Specifications Elevations and Sections Sheet 1
Project/Contract	HS2-MWCC SCS Sector S1
Discipline/Function	Architectural
Drawn / Checked / Approved	--- / --- / ---
Date / Scale / Size	09/05/23 / AS SHOWN / A1
Drawing No.	1MC03-SCJ_SDH-AR-DEL-SS01_SL03-000030
Rev.	P03.1