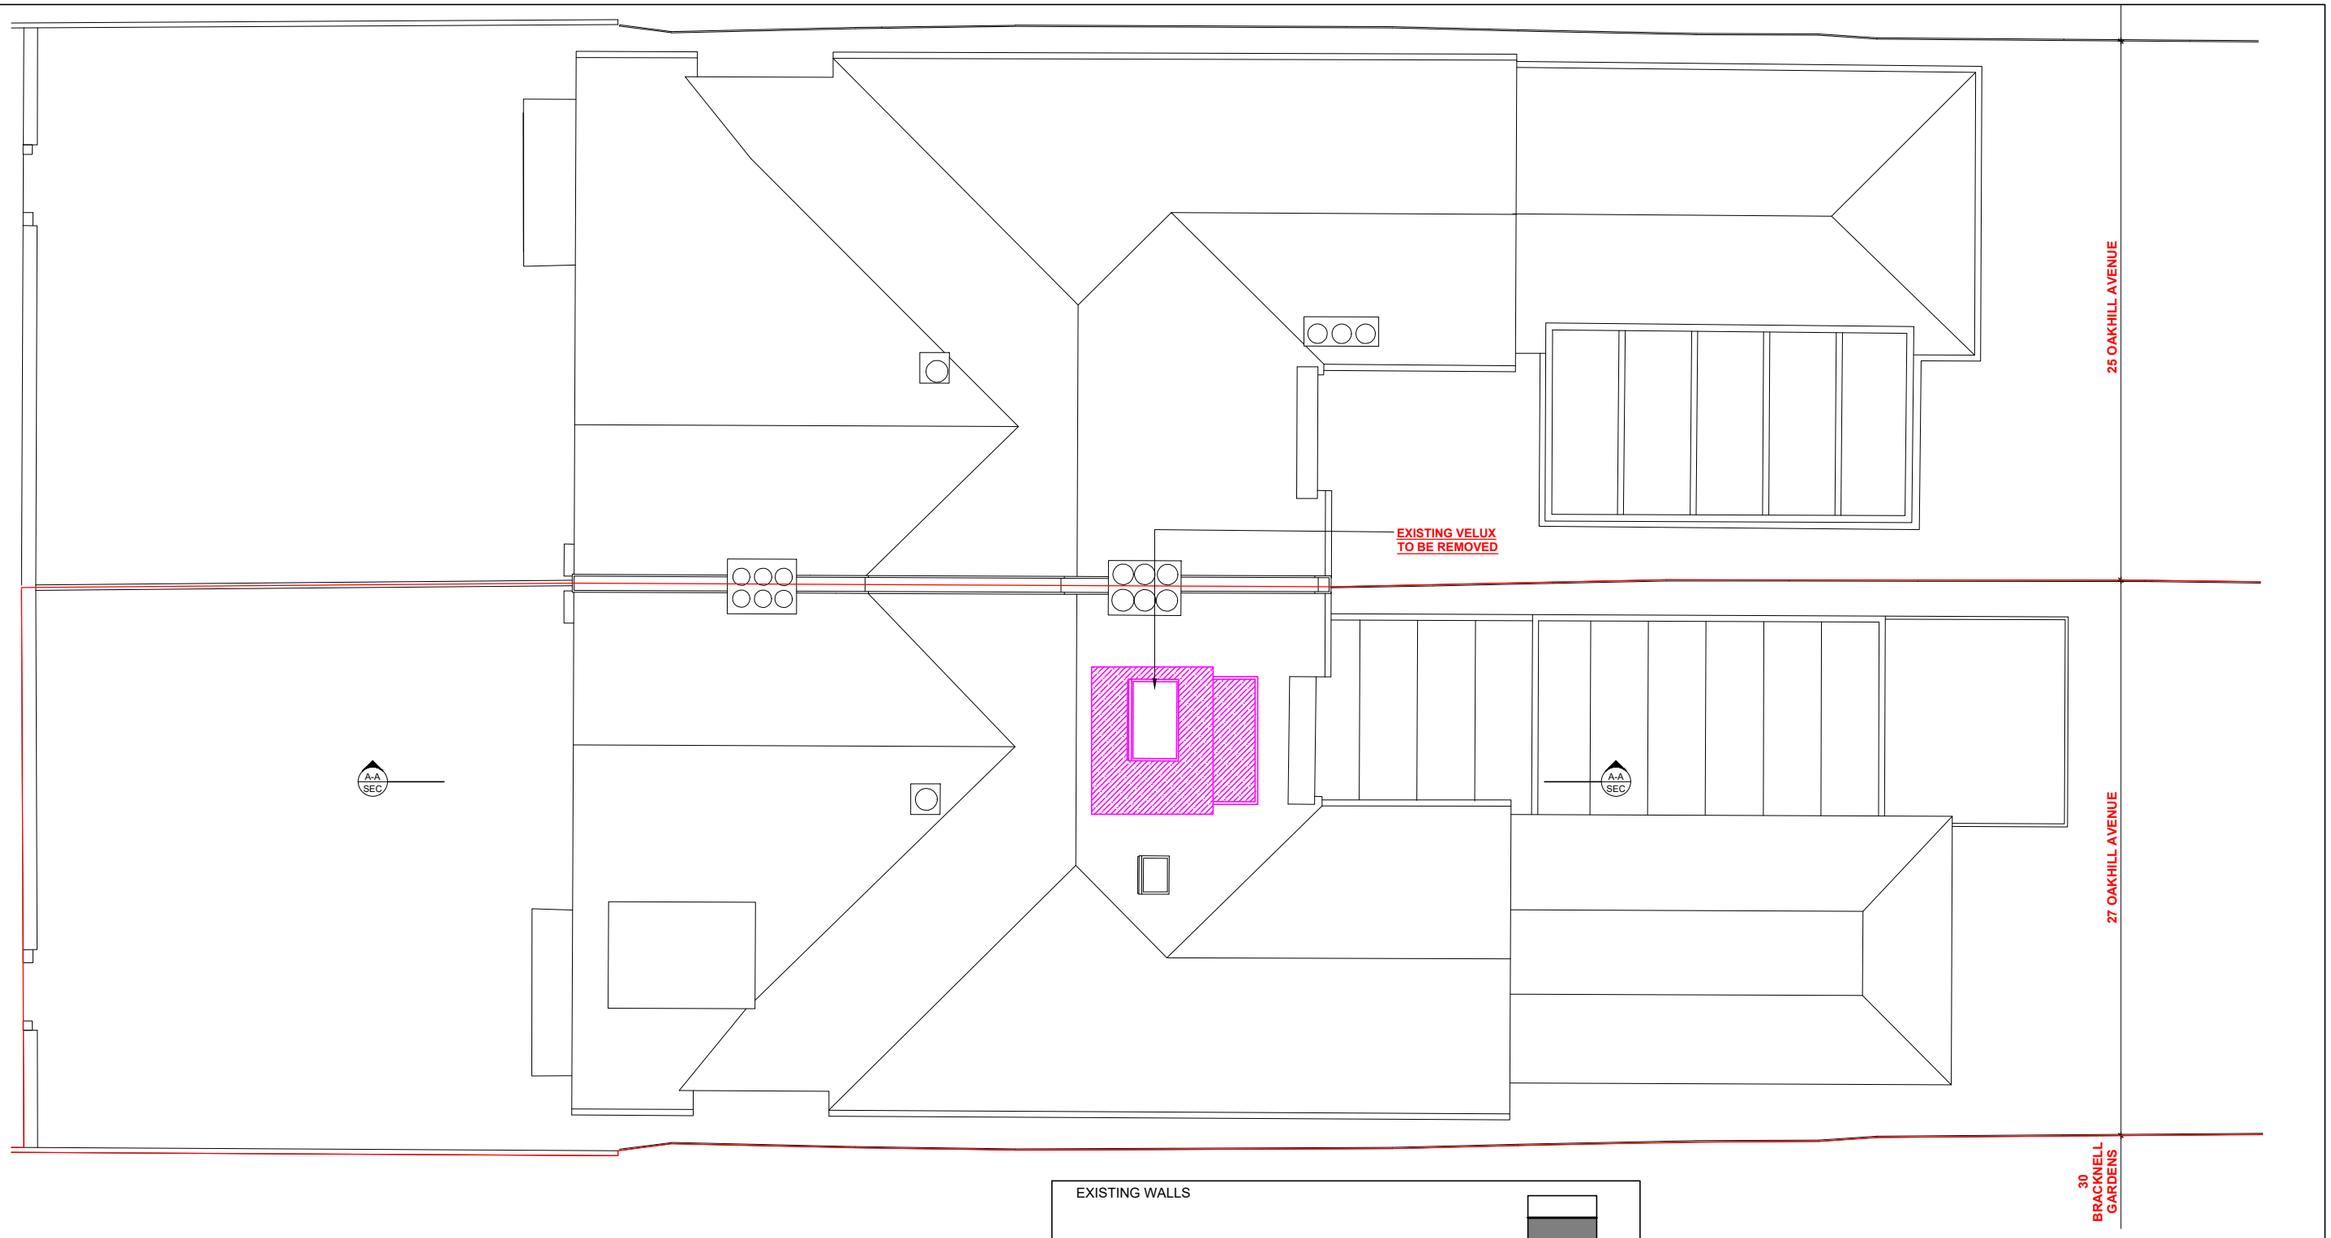

1 ROOF PLAN - DEMOLITION_

SCALE 1:100 @ A3

EXISTING WALLS

DEMOLITION

0 1M 2.5 5 10

TWINNING DESIGN LLP
330 West End Lane
London NW6 1LN
T: +44 (0) 20 7431 9550
E: studio@twinningdesign.com
W: twinningdesign.com

Revisions		Date
A	Issued for comments	18-10-23

Project: 27 OAKHILL AVENUE, LONDON NW3 7RD

Client: SOR

Area: TOP FLOOR FLAT

Description: DEMOLITION ROOF PLAN

Project No.	Date	Scale	Drawing No.	CAD File No.	Revision	Drawn by
2302~OAK	10/23	1:100@A3	GA-DM-PL-03	-	A	EC

Issue: PLANNING

Contractors must verify all dimensions on site before any works are commenced.
This drawing remains the property of TWINNING DESIGN LLP and may not be reproduced in any waywithout prior consent.