BALUSTRADES

For balustrade locations and instance references refer to 03 Series.

For balustrade types, details and schedules refer to 36 Series.

For balustrade specification refer to:
Ss_25_60_05_05 Balustrades and guarding systems - Carbon Steel balustrade

Detailed design to be developed by specialist subcontractor.

©Design Delivery Unite Limited
This drawing is to be read in conjunction with all relevant architect's and other designers' drawings and associated specifications. Figured dimensions only are to be taken from this drawing. All dimensions are to be checked on site before any work is put in hand.

mm 100 200 300 400 500

SCALE BAR: 1:5

DRAWING SERIES

Series 00 - Accommodation Schedules
Series 00 - NBS Specification
Series 02 - Conveyance Plans
Series 03 - GA Plans, GA Setting out Plans & Marketing Plans
Series 04 - GA Sections
Series 05 - GA Elevations
Series 06 - Stage 2 Drawings
Series 07 - Bay Studies
Series 09 - 3D Views
Series 16 - Substructure
Series 20 - Superstructure
Series 21 - External Wall Types & Details
Series 22 - Internal Wall Types & Details
Series 23 - Floor Types & Details
Series 24 - Staircases & Lifts
Series 27 - Roof Types & Details
Series 31 - Window & Doors Types, Details & Schedules
Series 35 - Reflected Ceiling Plans
Series 36 - Balconies & External Metalwork
Series 40 - Internal Finishes
Series 43 - Floor Finishes
Series 60 - Electrical Plans
Series 67 - Fire Strategy Plans
Series 70 - Flat Type Layouts
Series 71 - Signage Plans
Series 73 - Kitchen Layouts & Schedules
Series 74 - Bathroom Layouts & Schedules
Series 79 - Residents Facilities
Series 82 - Commercial Units
Series 83 - Offices

Refer to;
03 Series Cladding plans for scoping extent,
35 Series SW soffit plans (insulation & metalwork),
36 Series for metalwork details &
DDU / TFS NBS specification for metalwork elements

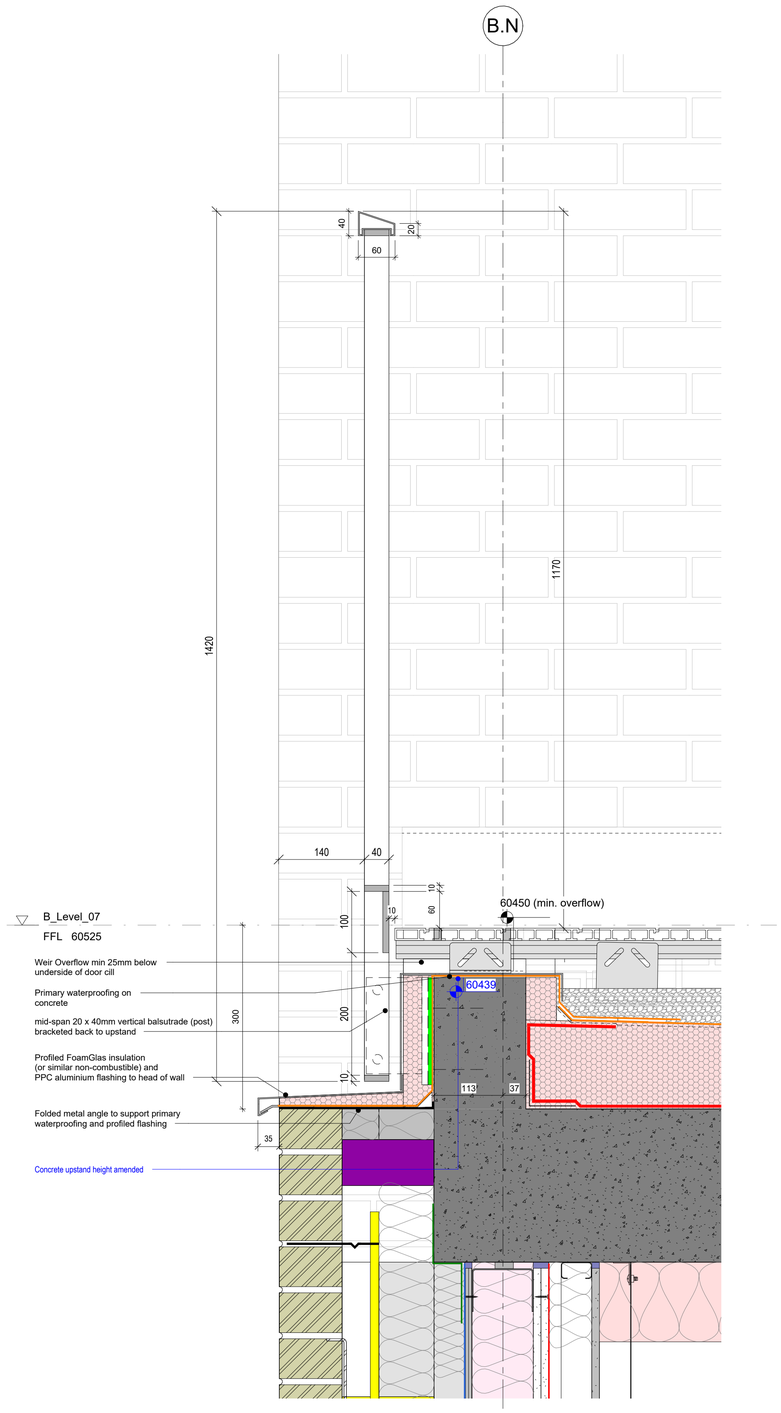

3 Recessed balcony detail
1 : 5

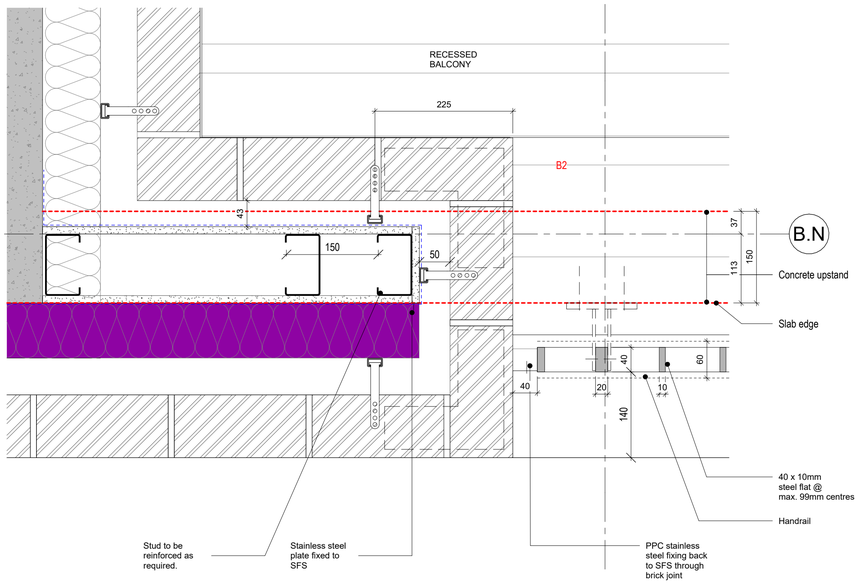

2 Balustrade Type BB - plan detail
1 : 5

Revision	Description	Date	Drawn	Checked
C03	Updated Metalwork Issue	05.09.23	CS	JR
C02	Updated Metalwork Package	30.06.23	CS	ACS
C01	CONSTRUCTION ISSUE	24.02.23	CS	ACS

design delivery unit

77 Endell Street
London WC2H 9DZ
T +44 (0)20 7240 7766
W designdeliveryunit.com

Client's Name
St George North London Limited

St George
Designed for life

Job Title
Camden Goods Yard

Drawing Title
Building B Balustrade Details Type Bb

Scale
As indicated @A1

Practice Project No.
20226

Client Project Code	Originator	Volume	Level	Type	Role	Number
CGYBO-DDU-BO-ZZ-DR-A-36121						

Description
CONSTRUCTION

Rev
C03

© Design Delivery Unit Ltd retain copyright of this drawing. It may not be copied, altered or reproduced in any way without their written authority.
Autodesk Docs://20226 Camden Goods Yard/CGYBO-DDU-BO-ZZ-DR-A-36121.rvt