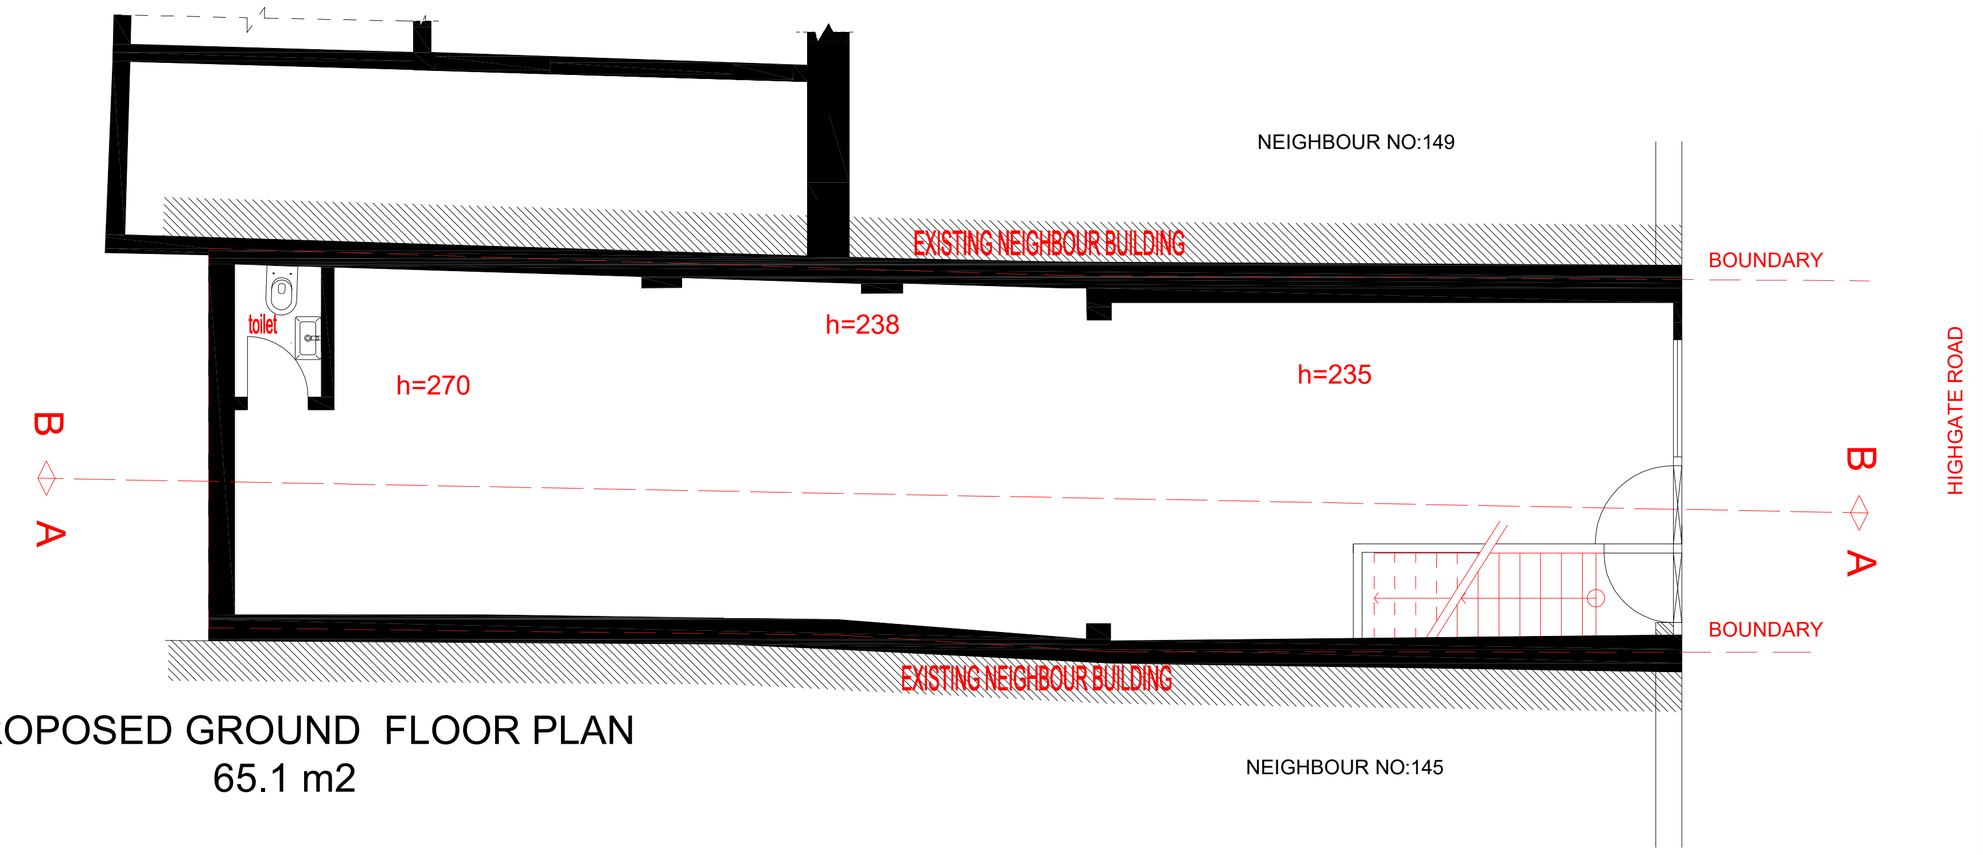

PROPOSED GROUND FLOOR PLAN
65.1 m2

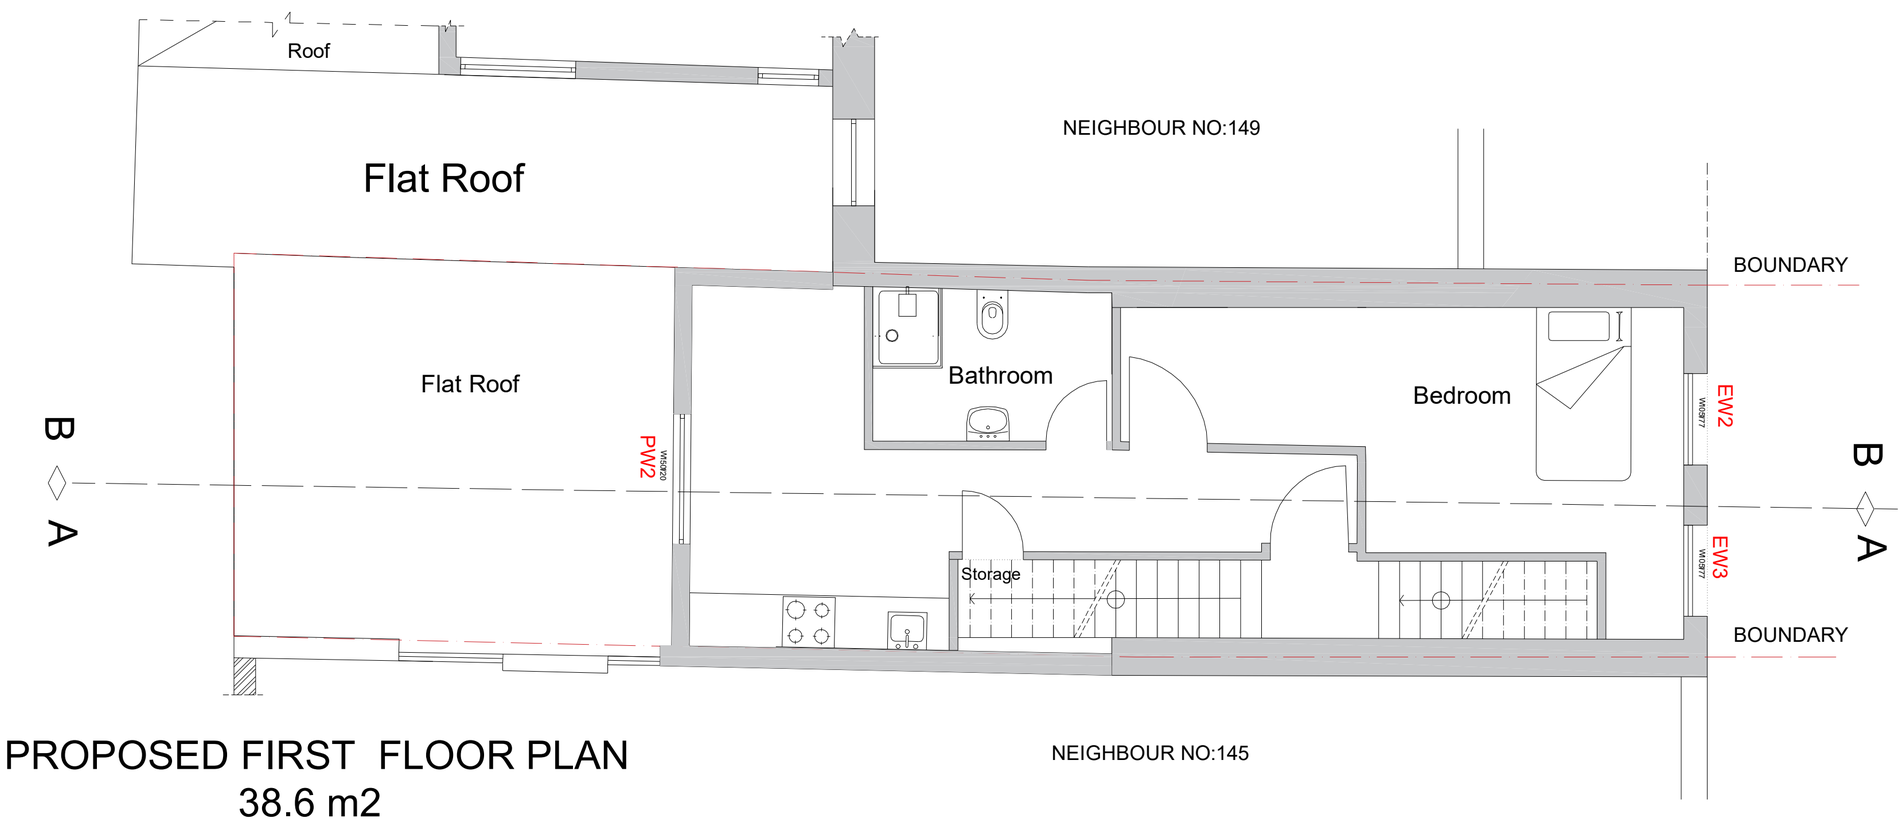

PROPOSED FIRST FLOOR PLAN
38.6 m2

PROPOSED SECOND FLOOR PLAN
45.25 m2

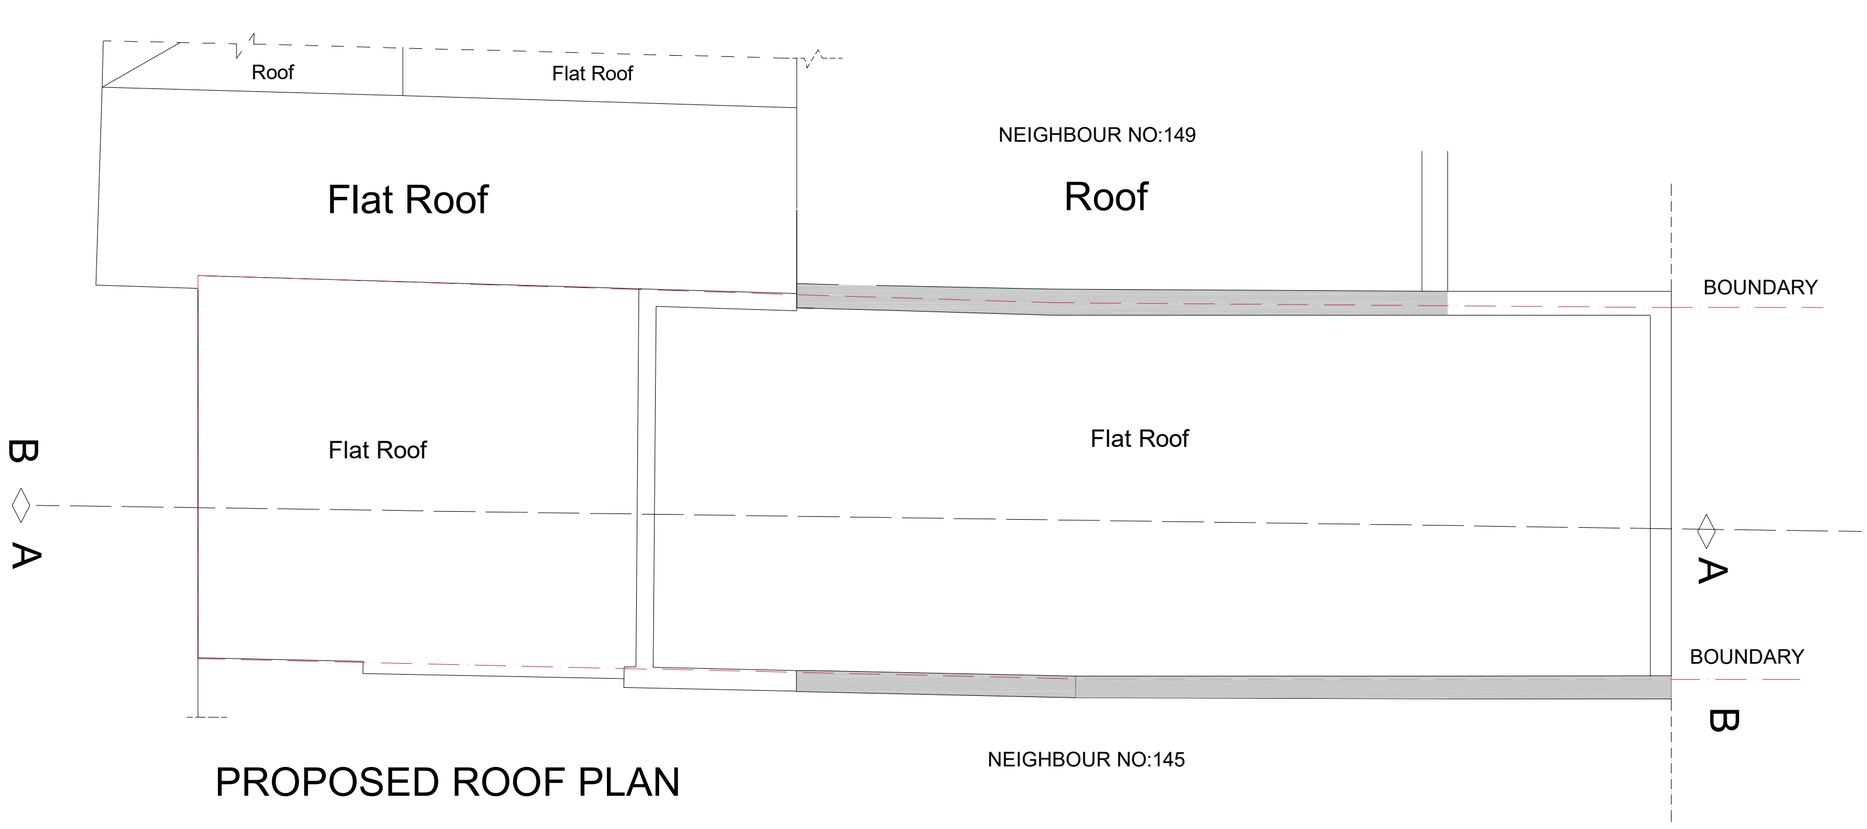

PROPOSED ROOF PLAN

1 M 2 M 3 M 4 M 5 M 10 M

PROJECT:	147 HIGHGATE ROAD NW5 1LJ
DRAWING NO:	P_001
DRAWING TITLE:	PROPOSED GROUND, FIRST FLOOR, SECOND, AND ROOF PLANS
SCALE:	@A1
DATE : 21/03/2023	

ITU STUDIO LTD
itustudio@gmail.com
T :07491258462
Ibrahim Turk

URASTAR CONSTRUCTION LTD
urastarconstruction@gmail.com
T :07863456155
Ahmet Erturk