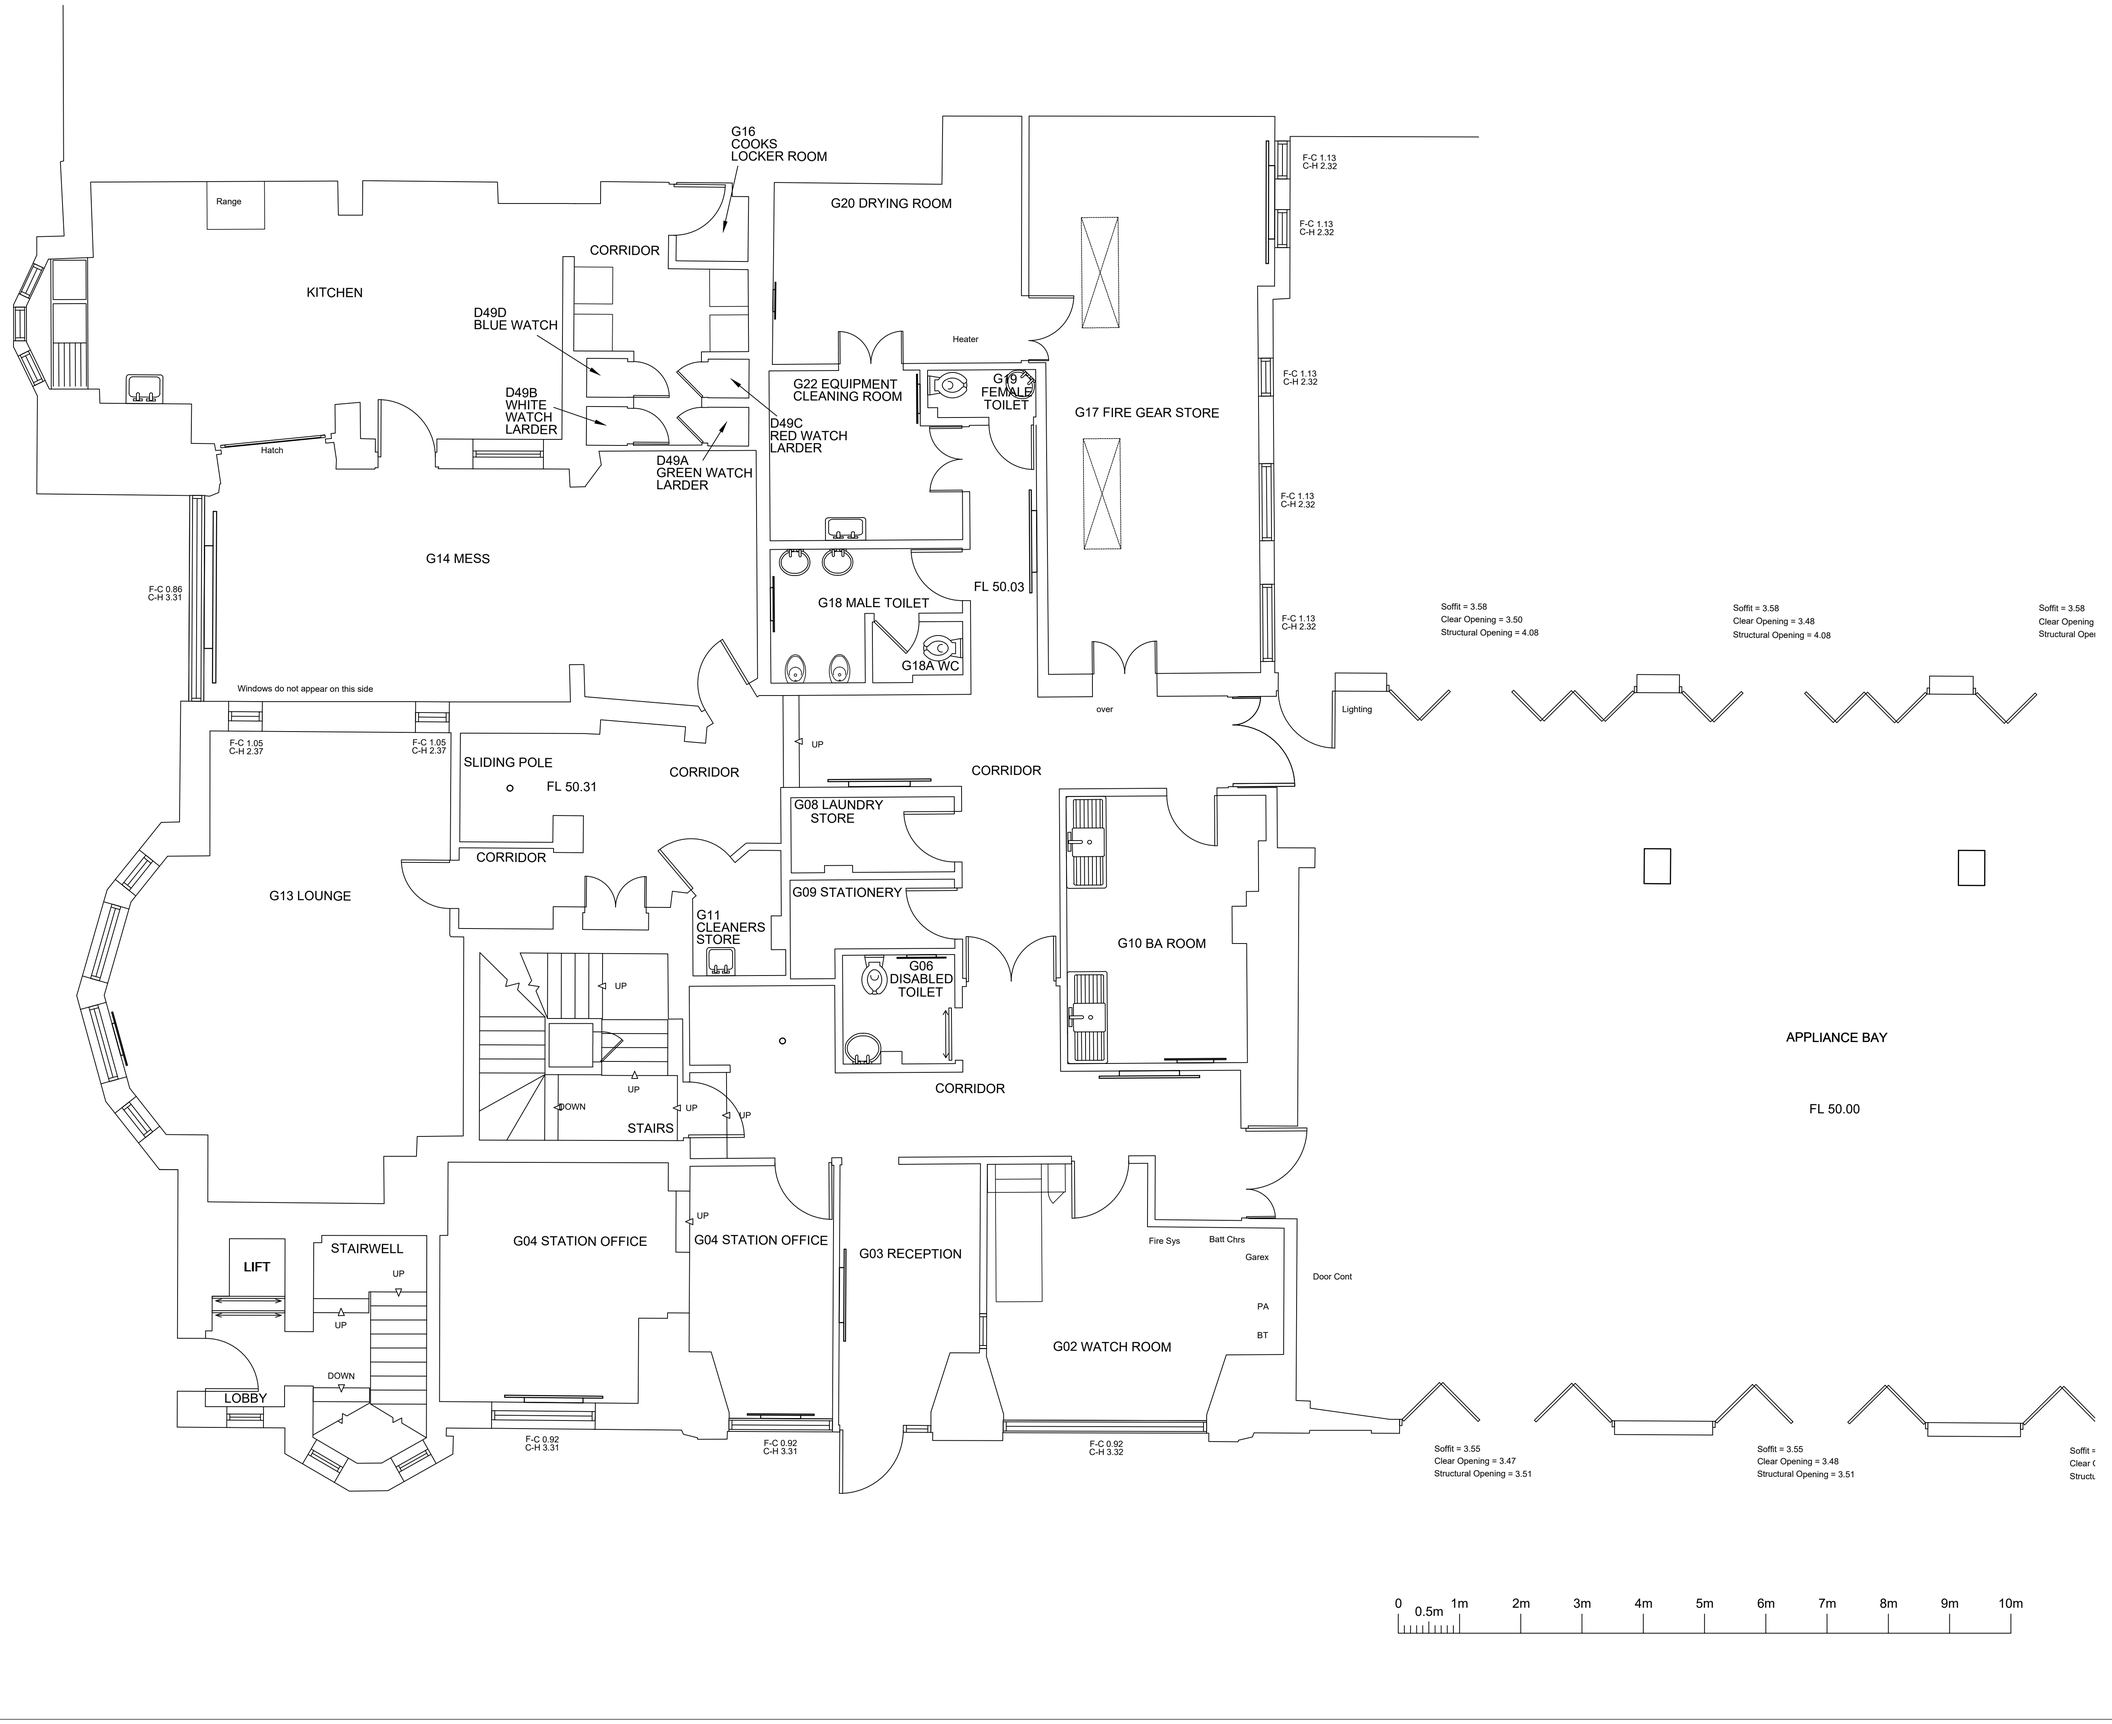

GENERAL NOTES

MAINTENANCE NOTES

NOTES

Client

LFB
LONDON FIRE BRIGADE

London Fire Brigade
169 Union Street
London SE1 0LL

Job Title

EUSTON FIRE STATION

172 Euston Road NW1 2DH

PRIVACY FOR ALL WORKS

Drawing Title

GROUND FLOOR

EXISTING LAYOUT

Project No	7133/23
Drawing No	LFB-7133-A23-Extg GF
Rev	
Scale	1:50 @ A1
Purpose of issue	Pre-Tender Review