THE PERSEVERANCE

63, LAMBS CONDUIT STREET
WC1N 3NB

TABLE 1200 mm x 700mm

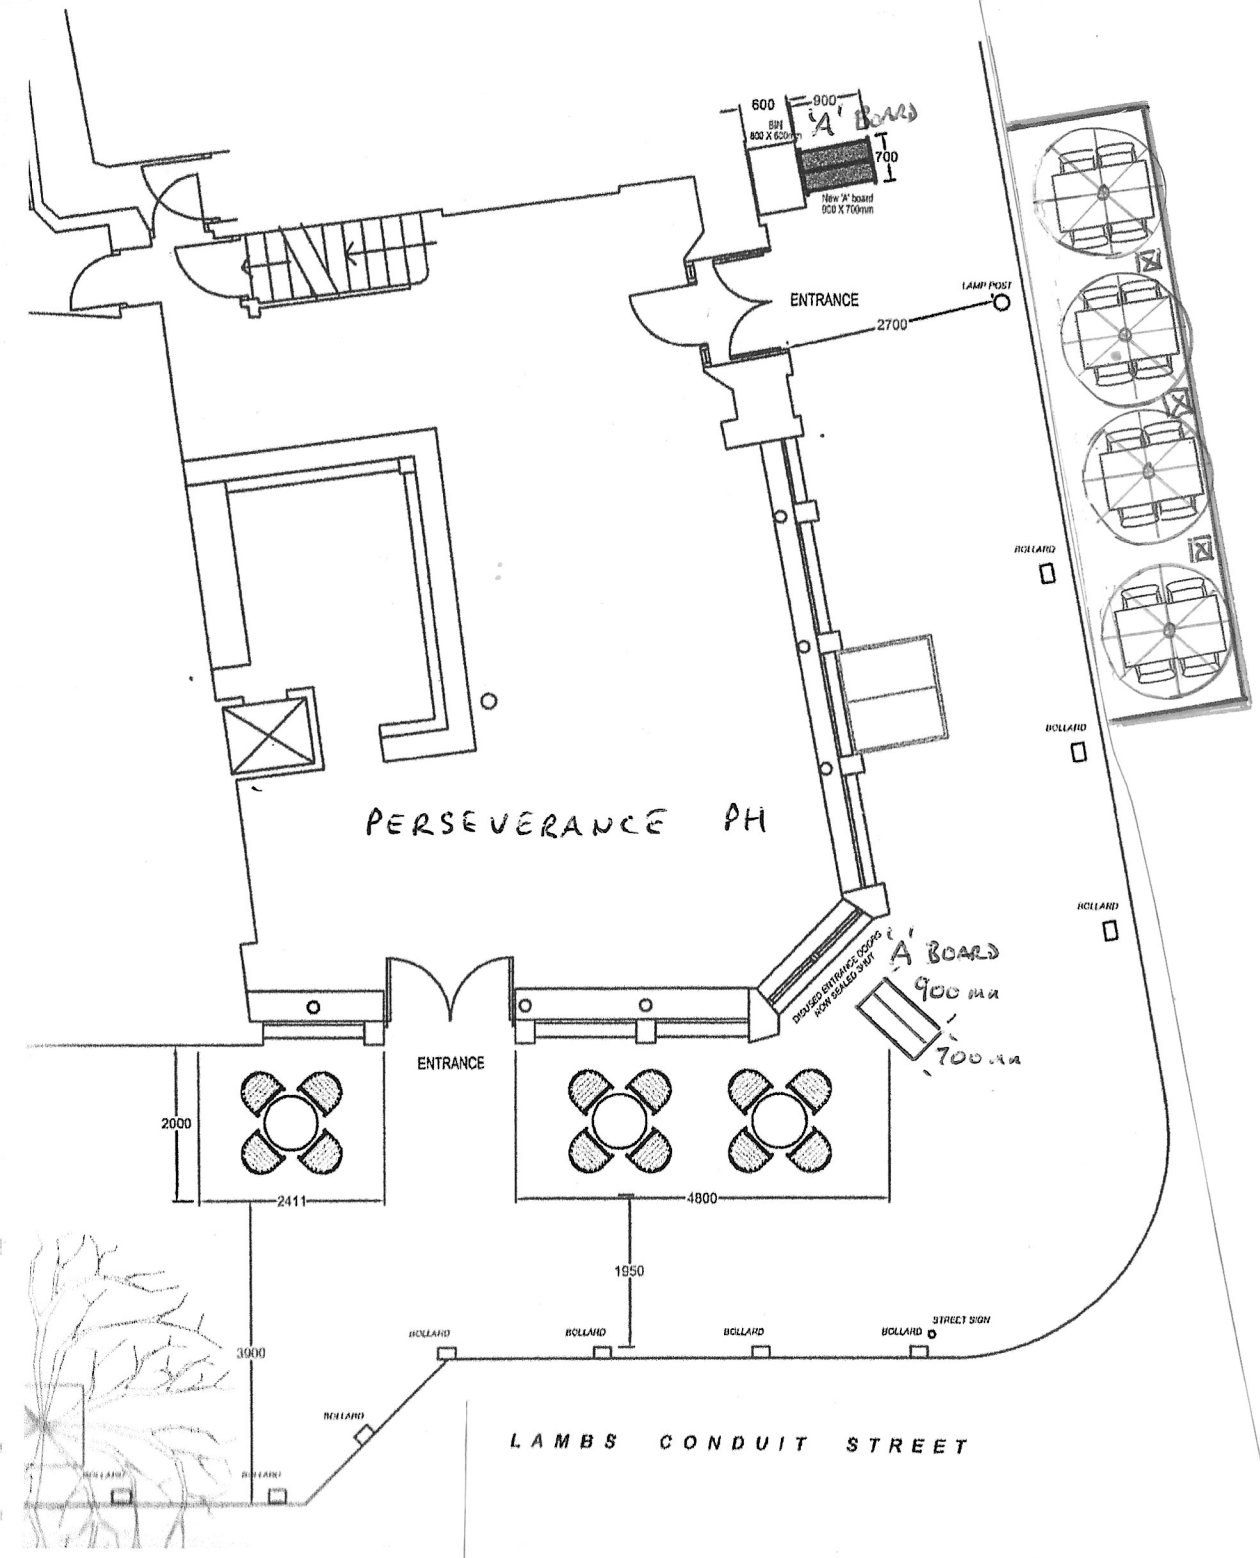

GREAT ORMOND STREET

SCALE 1:100

0 1m 2m 3m 4m 5m

KEY

= TABLE
1200 mm x 700 mm

= ELECTRIC HEATER

= STREATERY DECKING
8000 mm x 1800 mm

= UMBRELLA
2000 mm DIAM