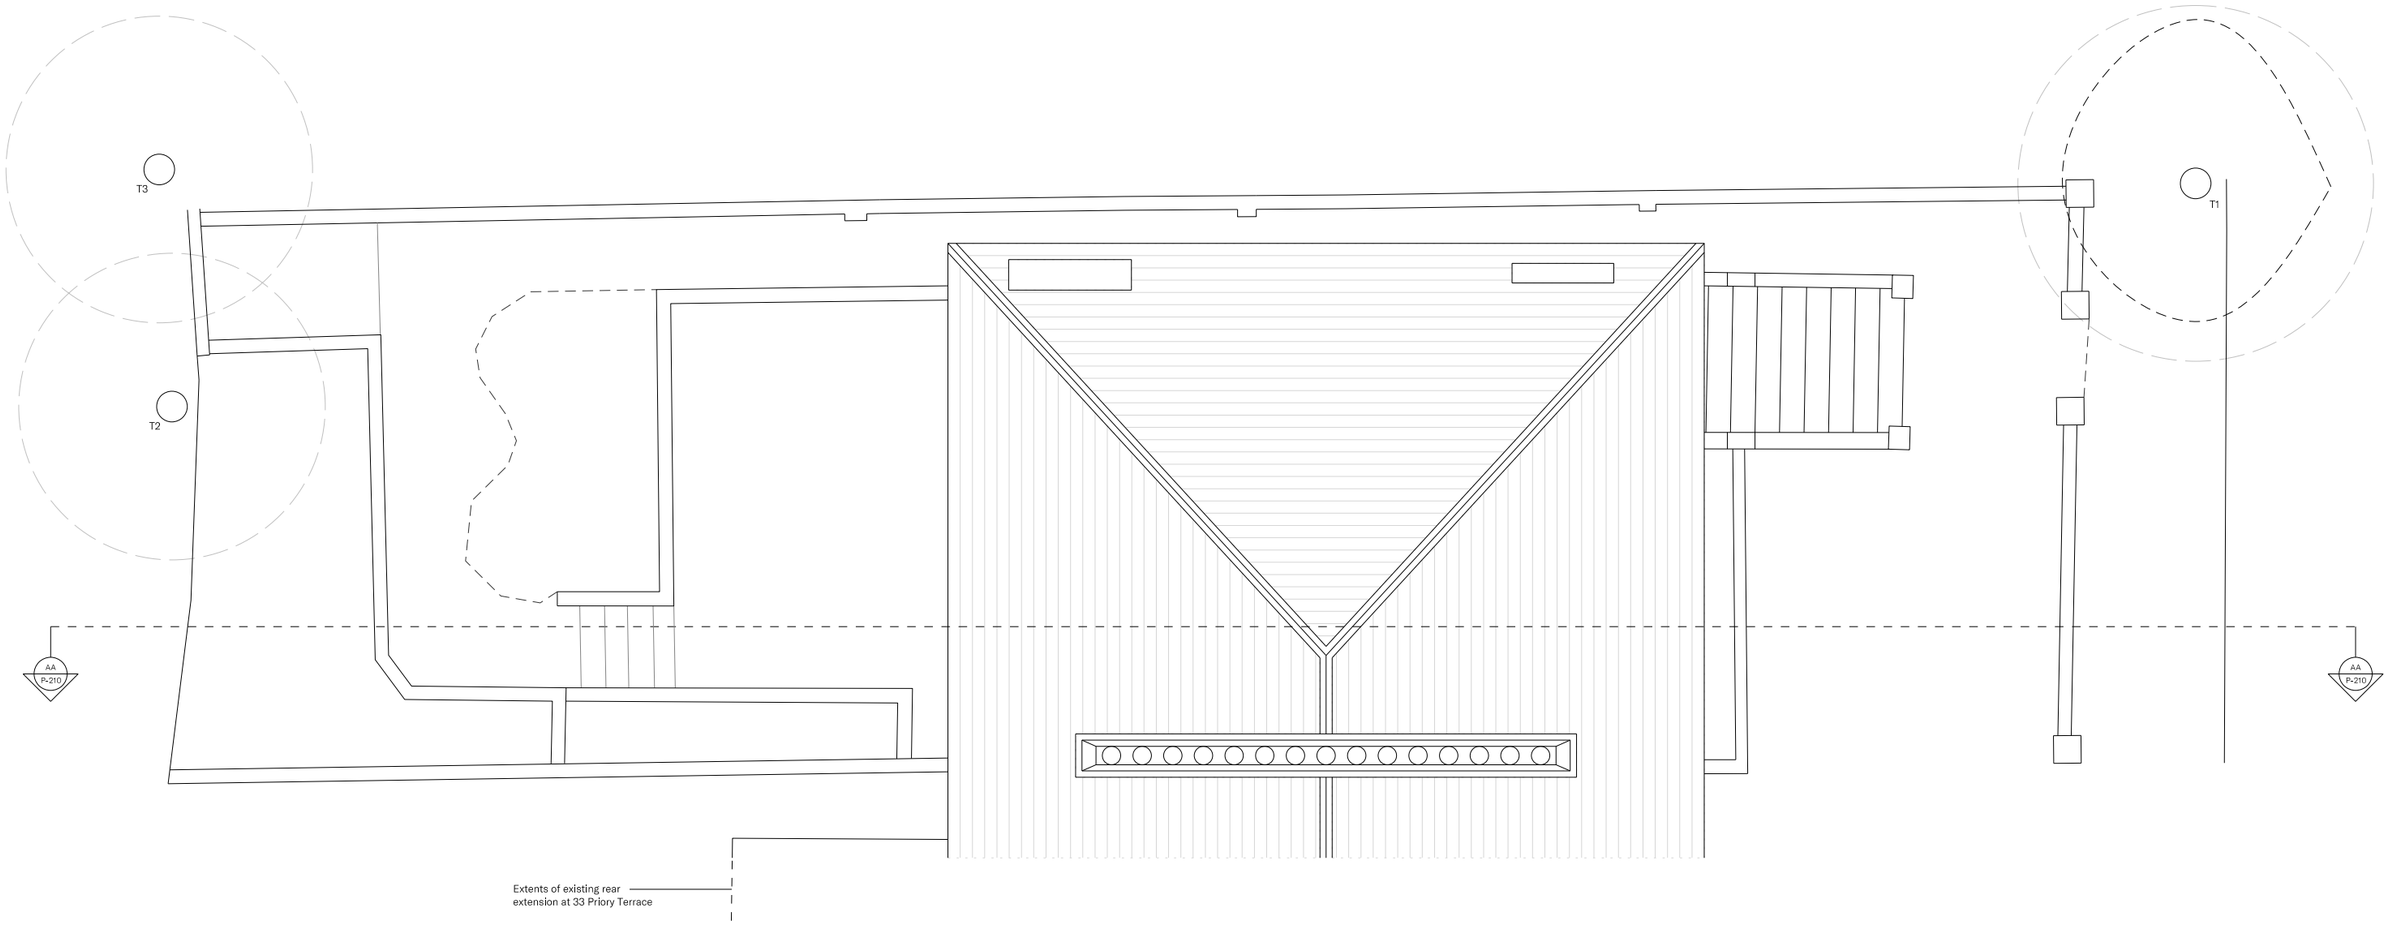

01 Existing - Roof Plan

1:100 @ A3

Revisions

Rev.	Description	Drawn	Date
P1	Planning	JM	22.06.22

Notes

© Thomas-McBrien

The drawings are for information purposes only. Do not scale from drawings. All dimensions to be checked onsite - errors to be reported immediately to the Architect. To be read in junction with all relevant Architects', Structural & Services Engineers' drawings and specifications. Copyright of Thomas-McBrien Ltd. All rights reserved. No implied license exists. The drawings may not be reproduced, edited, copied or sold without written consent Thomas-McBrien Limited.

Scale Bar

0 5m

Key

Thomas-McBrien
Architects

RFSK
2 Butcher Row
London E14 8DS

020 3633 5035
mail@thomas-mcbrien.com
thomas-mcbrien.com

Project	Garden Flat - 35 Priory Terrace, London NW6 4DG
Client	Elaine Whiteford & Kevin Frost
Date	May 2022
Scale	1:100 @ A3
Drawing Title	Existing - Roof Plan
Drawn	JM
Checked	BMB
Project No.	2106
Drawing No.	P-101
Rev No.	P1