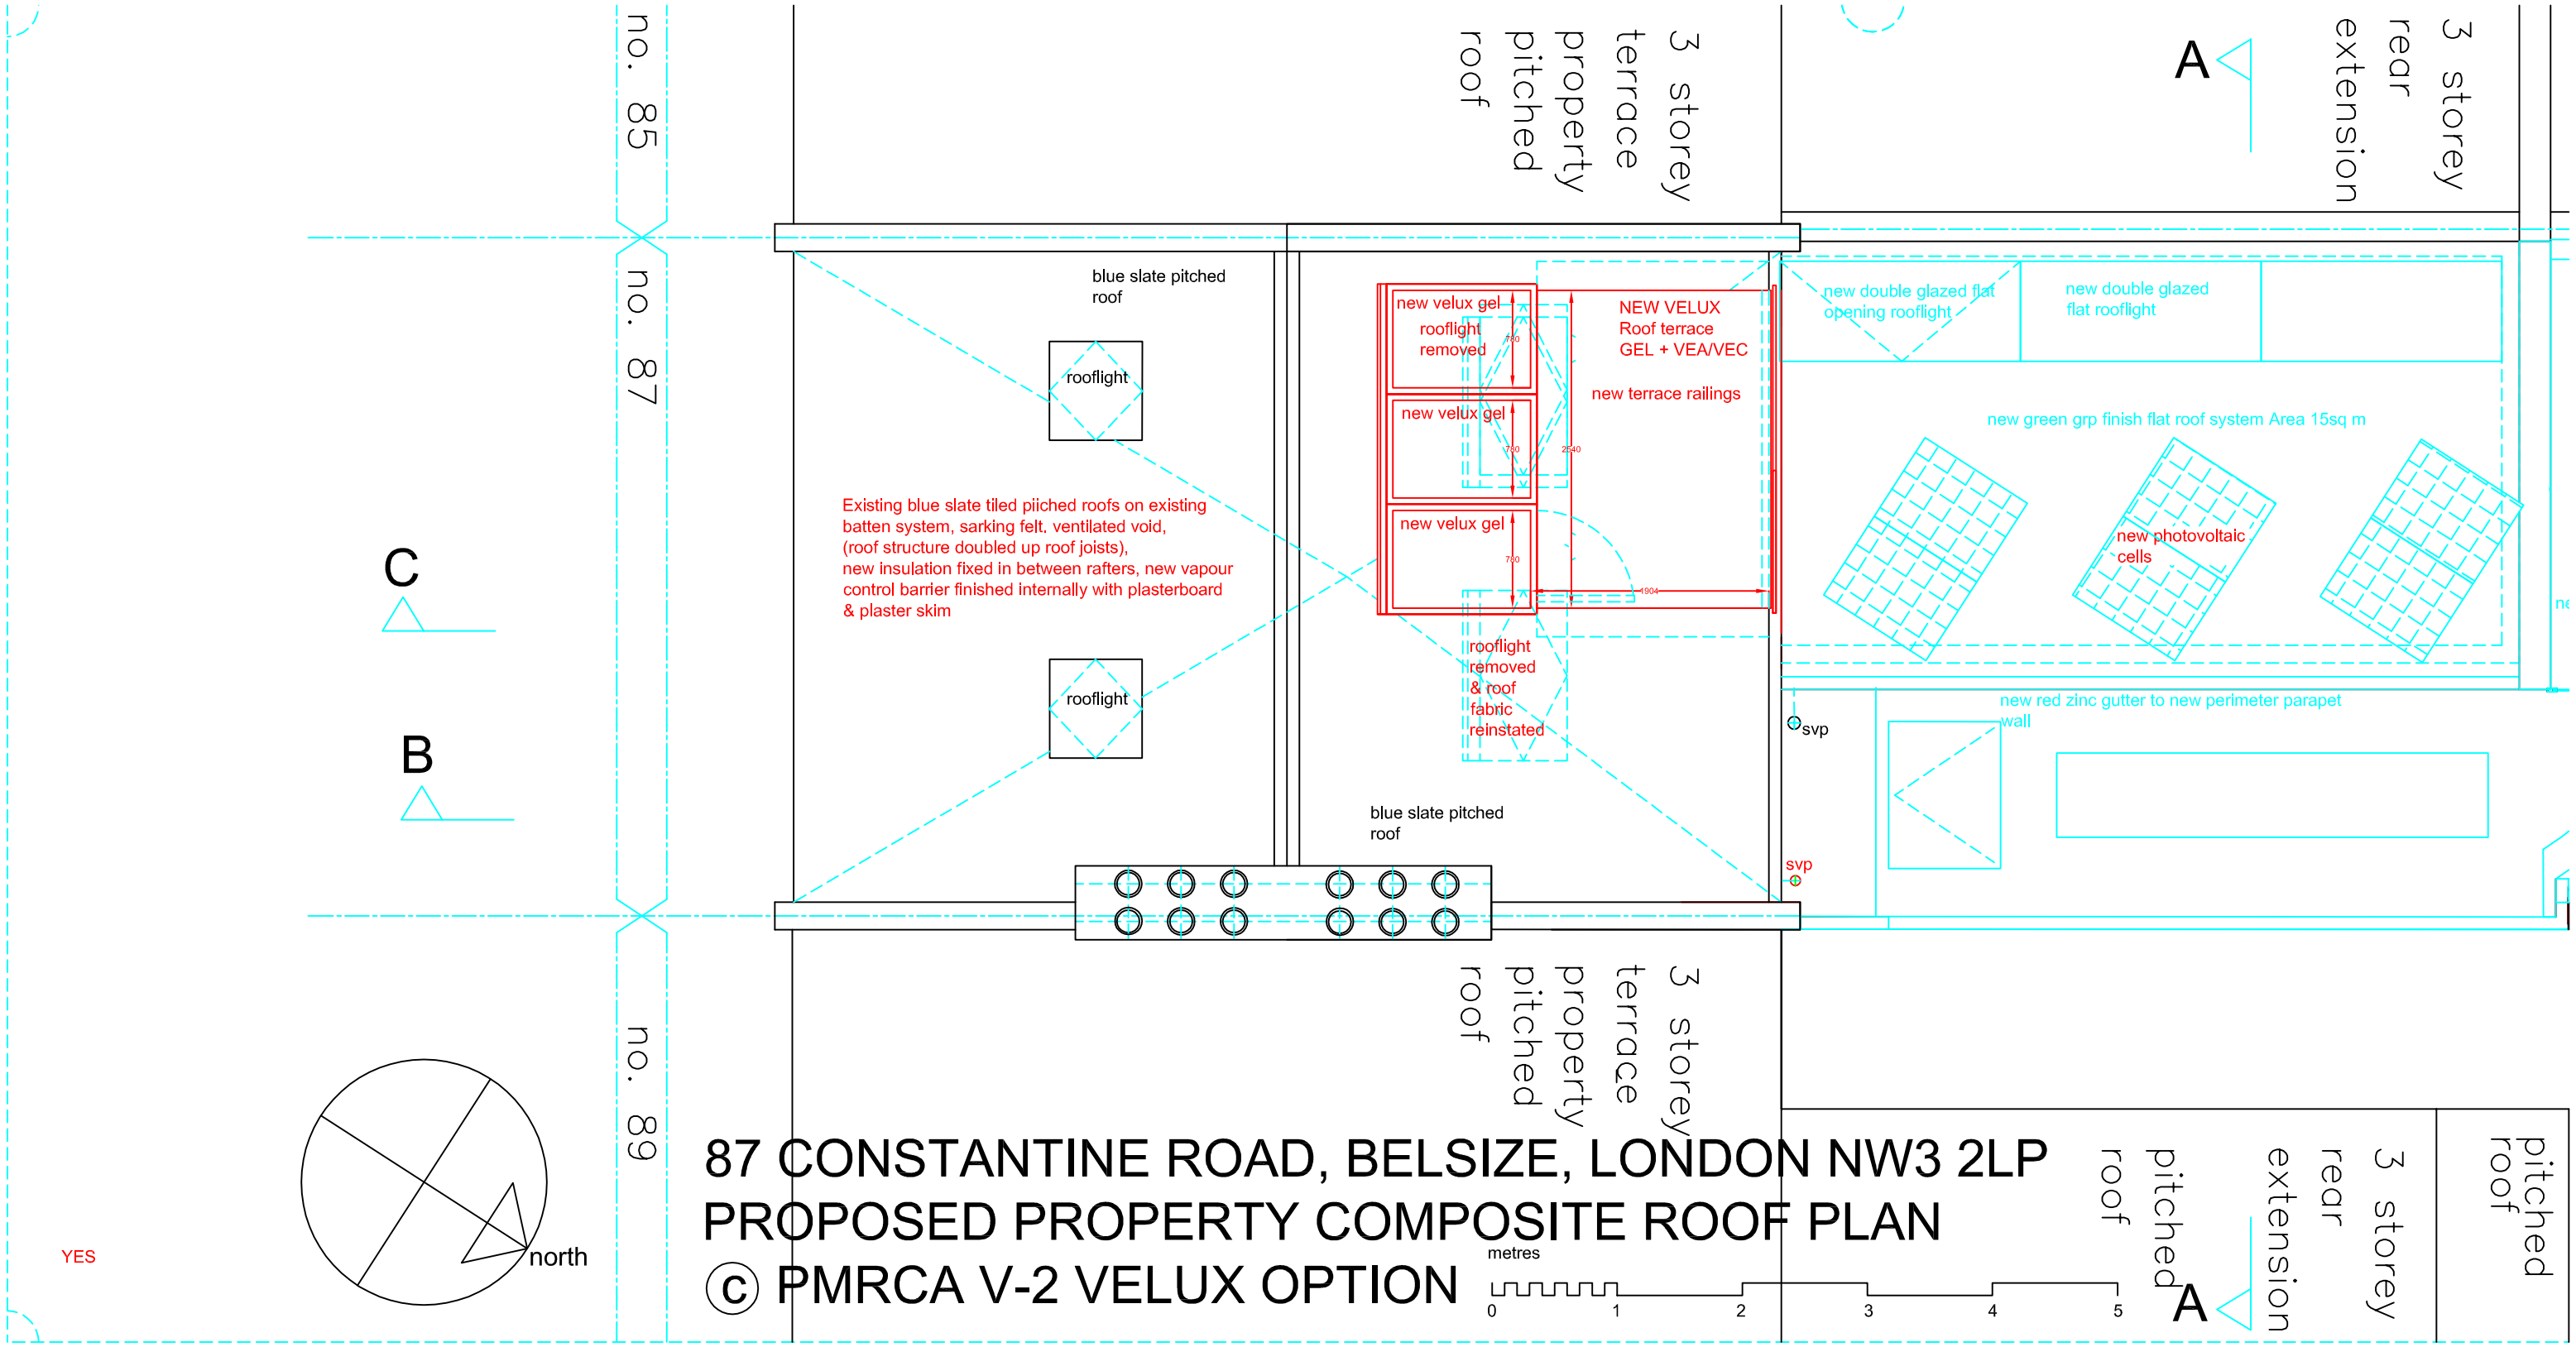

87 CONSTANTINE ROAD, BELSIZE, LONDON NW3 2LP
PROPOSED PROPERTY COMPOSITE ROOF PLAN
© PMRCA V-2 VELUX OPTION