A1 SHEET SIZE 841 x 594 mm

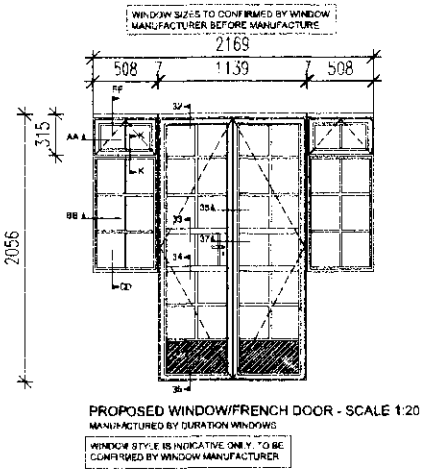

PROPOSED WINDOW/FRENCH DOOR - SCALE 1:20

MANUFACTURED BY DURATION WINDOWS

WINDOW STYLE IS INDICATIVE ONLY. TO BE CONFIRMED BY WINDOW MANUFACTURER

No Extension & Coupler

 

Section F-F Opener

Extension & Coupler

Please Note : Trickle Vents For Illustrative Purposes Only

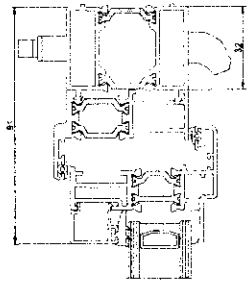

Section F-F Opener

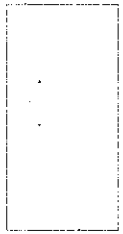

Astragal bar

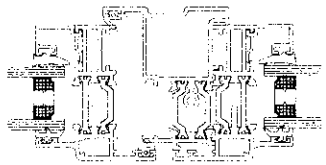

Section 36

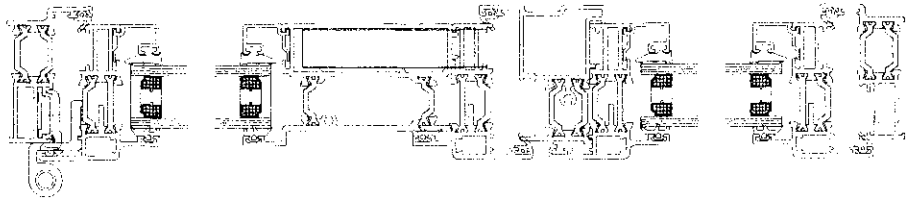

Section 37

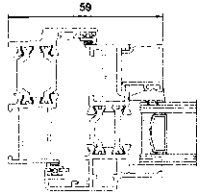

Section A-A

Section B-B

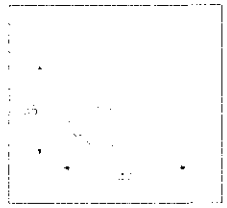

Section D-D

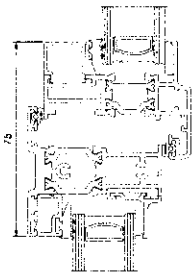

Section K-K

REFER TO SECTION F-F IF EXTENSION COUPLER DETAIL REQUIRED

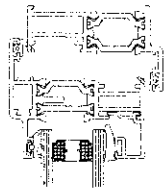

Section 32

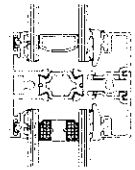

Section 33

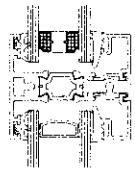

Section 34

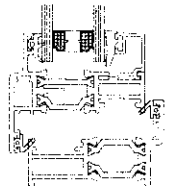

Section 35

The Contractor is to check and verify all building and site dimensions, levels and sewer invert levels at connection points before work starts. The Contractor is to comply in all respects with current Building Regulation Drawings, Specification (Building Regulations), Construction (Design & Management) Regulations, Party Wall Act, etc. whether or not specifically listed on this drawing. This drawing must be read with and checked against any structural, geotechnical or other specialist recommendation provided. This drawing is not intended to show details of foundation, ground conditions or general contaminants. Exact size of ground relief work to support any structure disclosed (including retaining) must be investigated by the Contractor. A suitable method of foundation should be provided allowing for existing ground conditions. Any suspect or fill ground, contaminates on or within the ground should be further investigated by a suitable expert. Any structure/outline shown indicates typical details for guidance only & should be further investigated by a suitable expert. (Where retaining these are to be retained they should be subject to a Pre Notice/Party Wall application for safety. All these are to be planned as an 'in' unless they are a minimum of 6 metres from buildings and 3 metres from openings and services. A suitable method of foundation is to be provided to accommodate the proposed tree planting.
Geoff Perry Associates Limited do not accept any responsibility for any further (financial or otherwise) to any Client or third party arising out of the Clients Re-Tender or Contractors bar re-Tender inaccuracies contained within these drawings.

Revisions

Scale Check

© This drawing is the property of Geoff Perry Associates Limited and may not be copied or used for any purpose other than that for which it is supplied without the express written authority of Geoff Perry Associates Limited

Client:	Russell Court (Bloomsbury) Management Limited
Project:	Russell Court, Upper Woburn Place, London
Title:	Proposed French Door Detail

Date:	No: 2020	Scale:	1:1 & 1:20 @ A1
Drawn by:	GPA	Checked by:	–
Job No.	Drg No.	Rev.	
A 191	154	–	

The Shrubbery, 28 Bridgnorth Road, Aldridge, Walsall, WS9 8DH
enquiries@geoffperryassociates.co.uk
01922 744 060