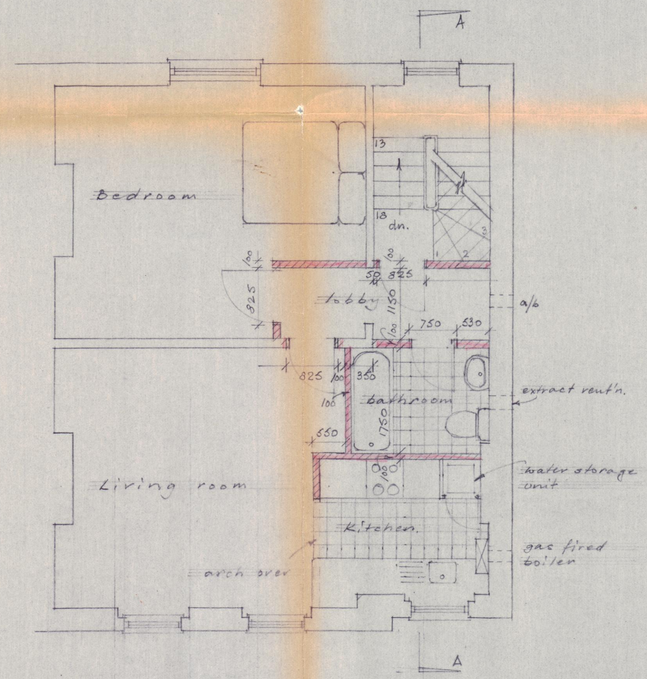

First floor

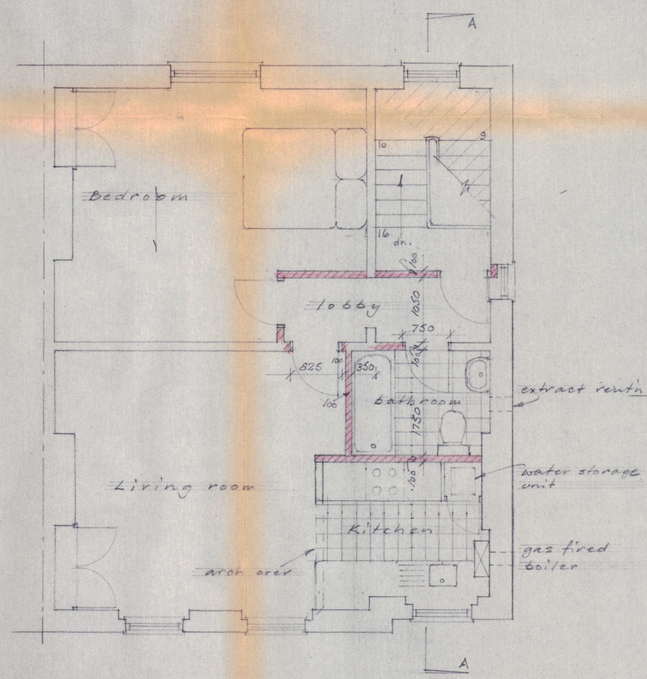

Second floor

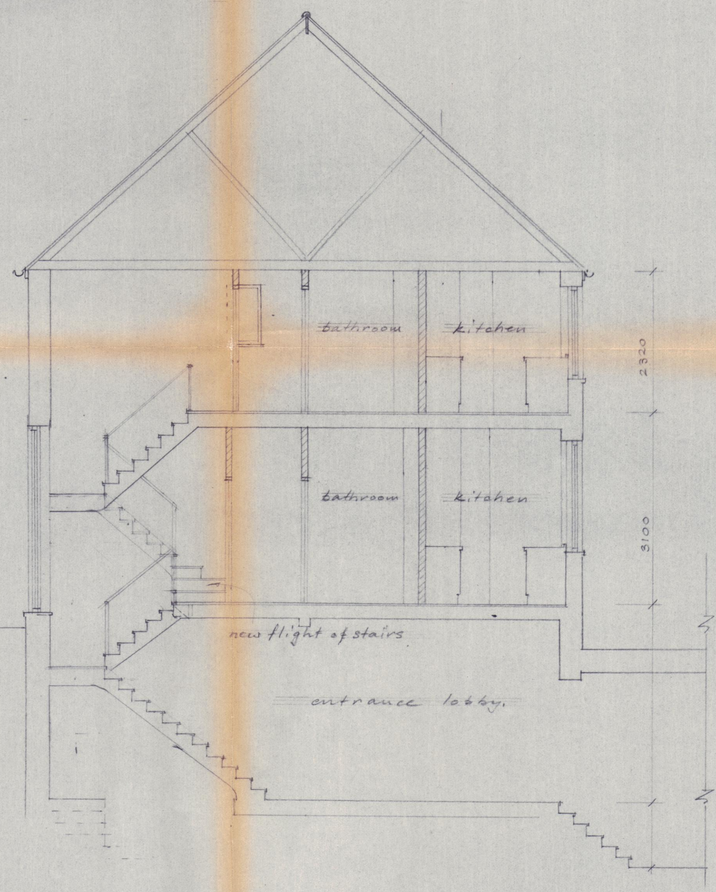

Section A-A

LONDON BOROUGH OF CAMDEN
TOWN AND COUNTRY PLANNING ACTS
30 APR 1987
PLANS APPROVED ~~NOT APPROVED~~
ON BEHALF OF THE COUNCIL

TP 8700007

Drawing No 253/4
Scale 1:50
November 1986

49 b BRECKNOCK ROAD - LONDON N.7.

Alterations to 1st & 2nd floor plans.

Halfhide & Partners
20 Woodside Avenue
Esher Surrey
tel. 01-398 7060