## KEY PLAN

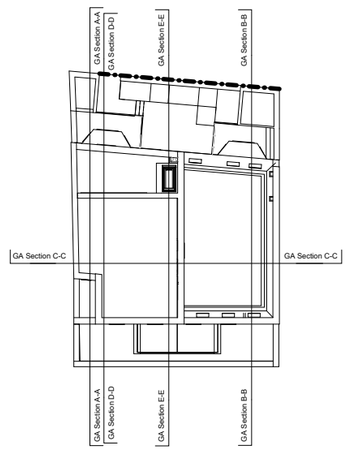


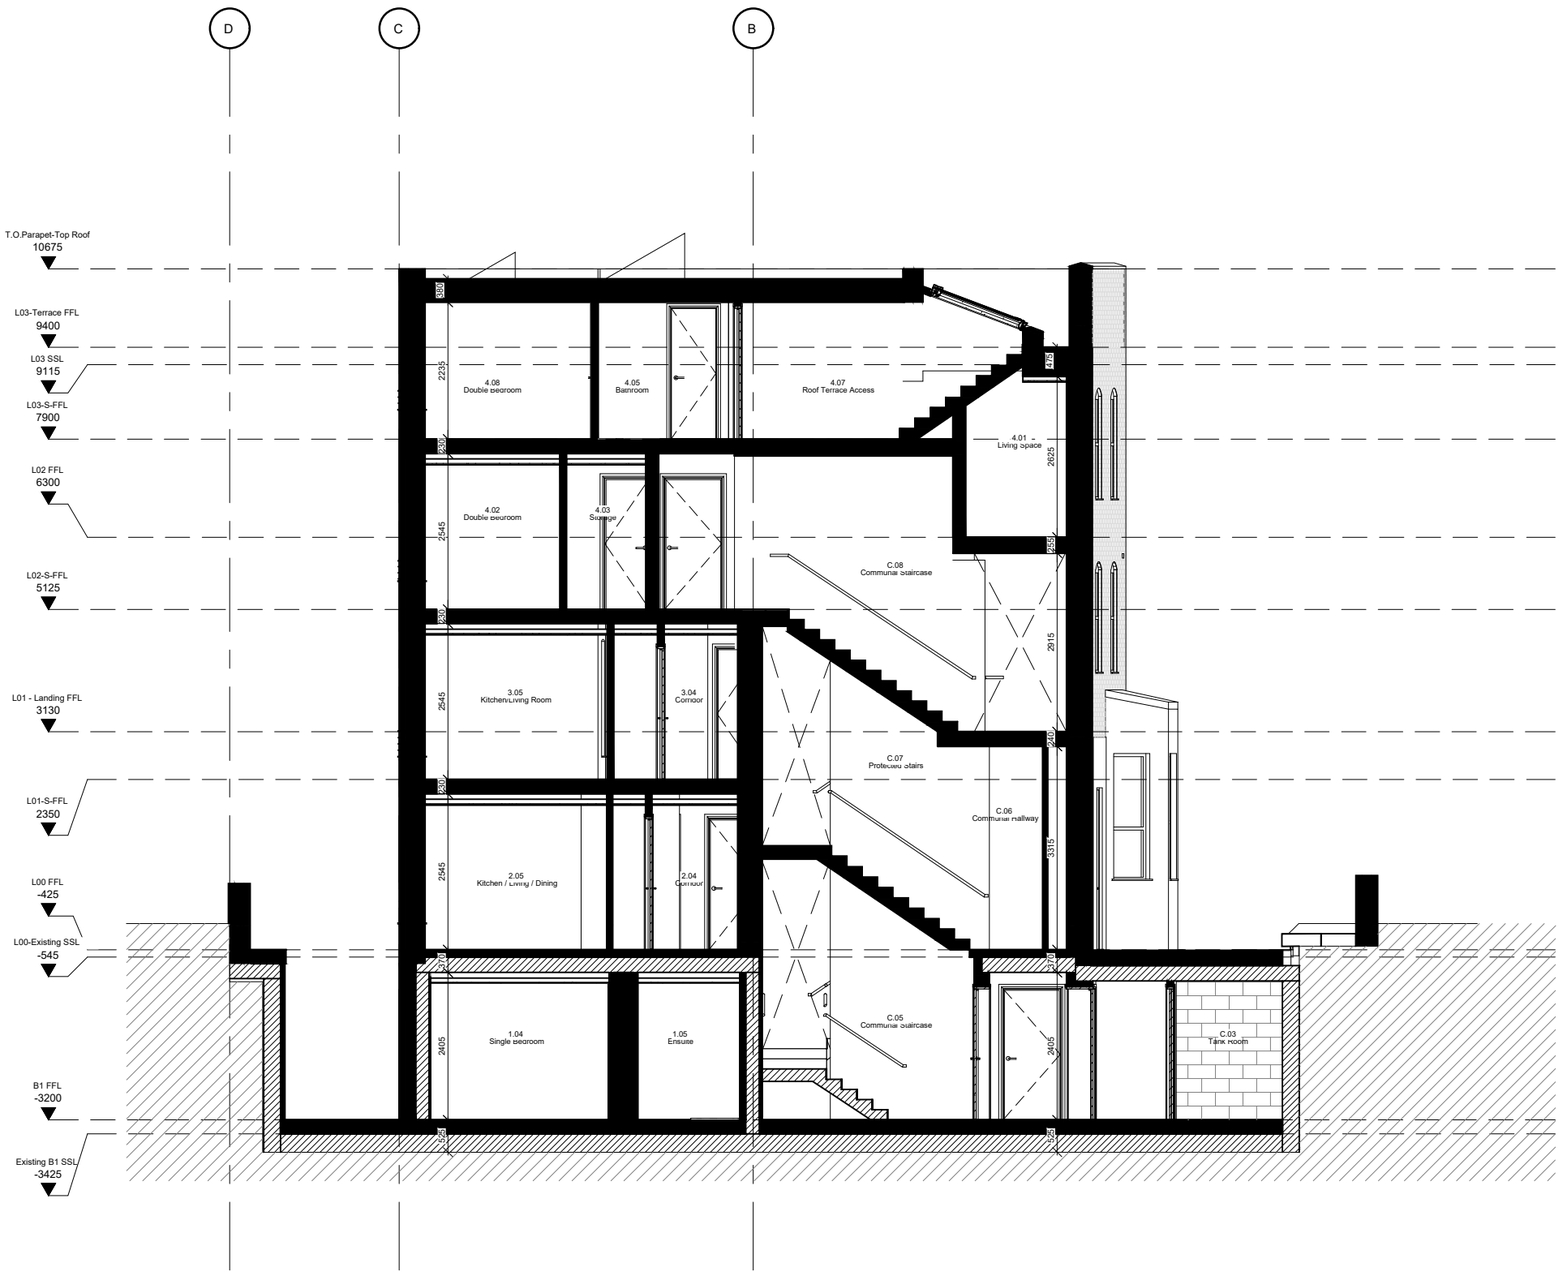


**1 Section E-E**
As Proposed

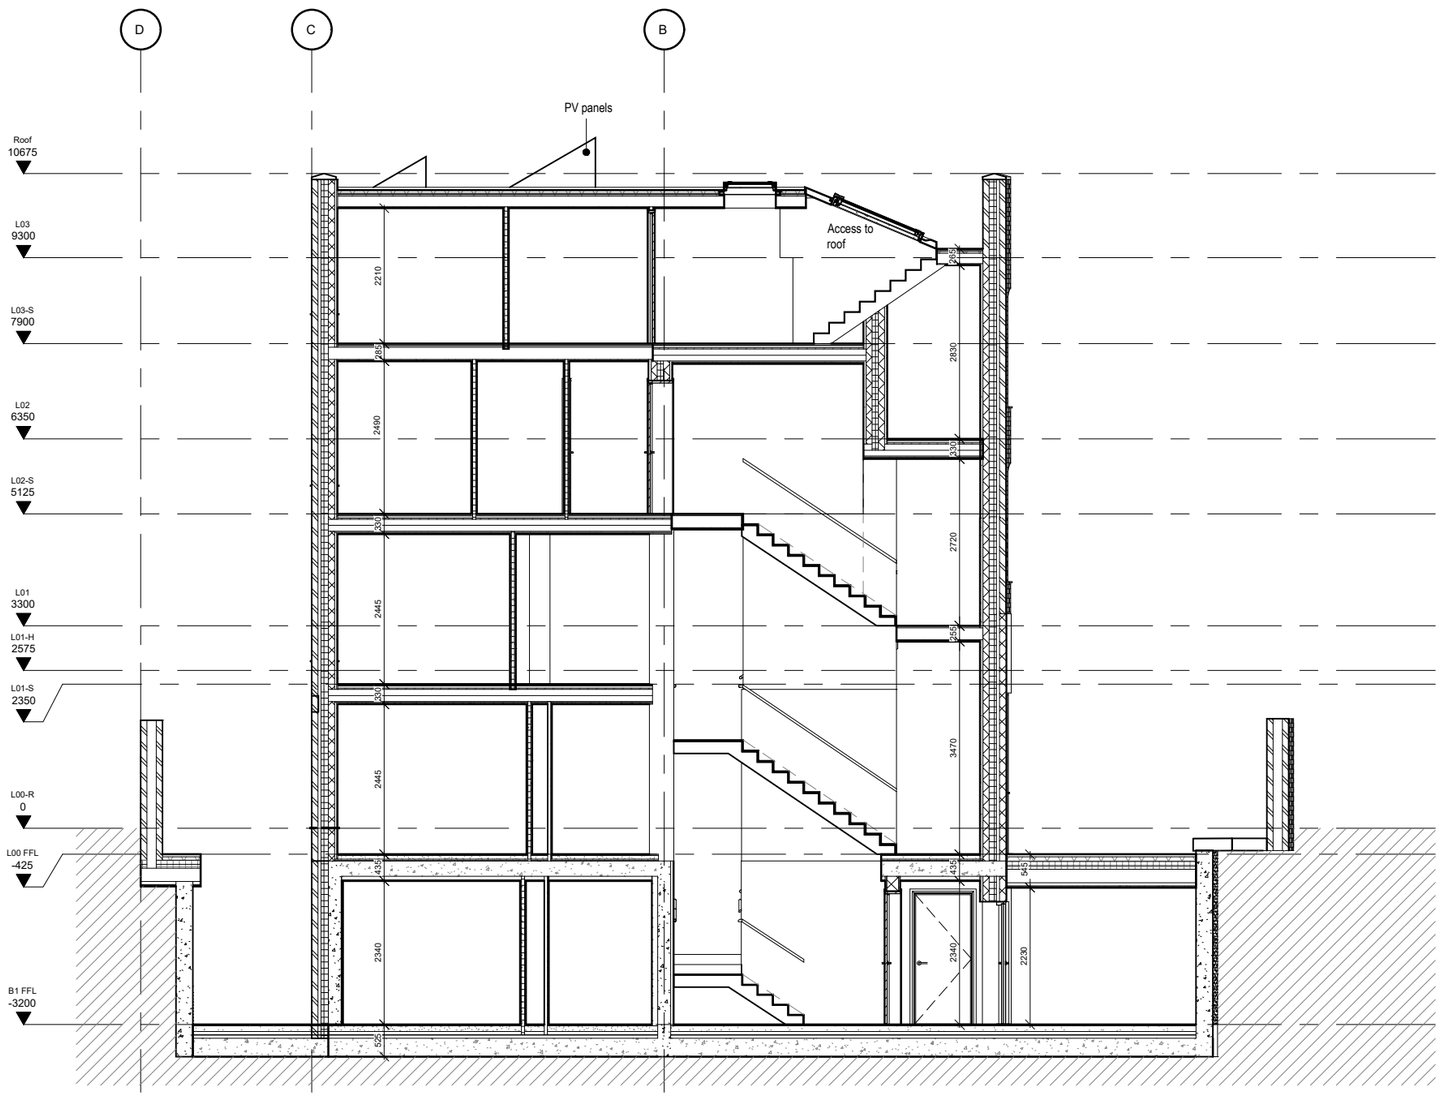


**2 Section E-E**
As Approved (2022/1406/P)

| rev | date | by | description | chkd |
|---|---|---|---|---|
| P01 | 06.03.23 | CD | Issued for Planning | AO |

drawing status: PLANNING SUBMISSION

job title: FALKLAND ROAD
-

drawing title: SECTION 73 DRAWINGS
SECTION E-E

**Copyright of CPMG Architects Limited 2023.** All rights reserved. No part of this publication may be reproduced, stored in any retrieval system or transmitted in any form or by any means without prior Permission of CPMG Architects Limited. Do not scale from drawing, use figured dimensions only. All dimensions to be checked on site.

ISO 9001: 2015 Quality Management
BS EN 19650:2018 Information Management
ISO 14001: 2015 Environmental Management

**CPMG Architects Ltd**
People.Purpose.Place
Nottingham 13 St. Peter's Gate, Nottingham, NG1 2JF 0115 958 9500
London 31 / 35 Kirby Street, London, EC1N 8TE 0207 492 1805
Birmingham Spaces, The Mailbox, Level 1, 3 Wharfside St. B1 1RD 0121 387 4188
enquiries@cpmg-architects.com www.cpmg-architects.com

| drawn by | date | checked by | scale |
|---|---|---|---|
| CD | 03.03.23 | AO | 1:100 |
| job no. | drawing no. | revision | media |
| 9013 | CPM-01-ZZ-DR-A-7014 | P01 | A2 |

J:\9013 Falkland Road\0-00 BIM\0-03 AutoCAD\Sheets\A-P-Plans\A-G2-P-GAs\9013-NMA_ComparisonDrawings.dwg

DWG To PDF