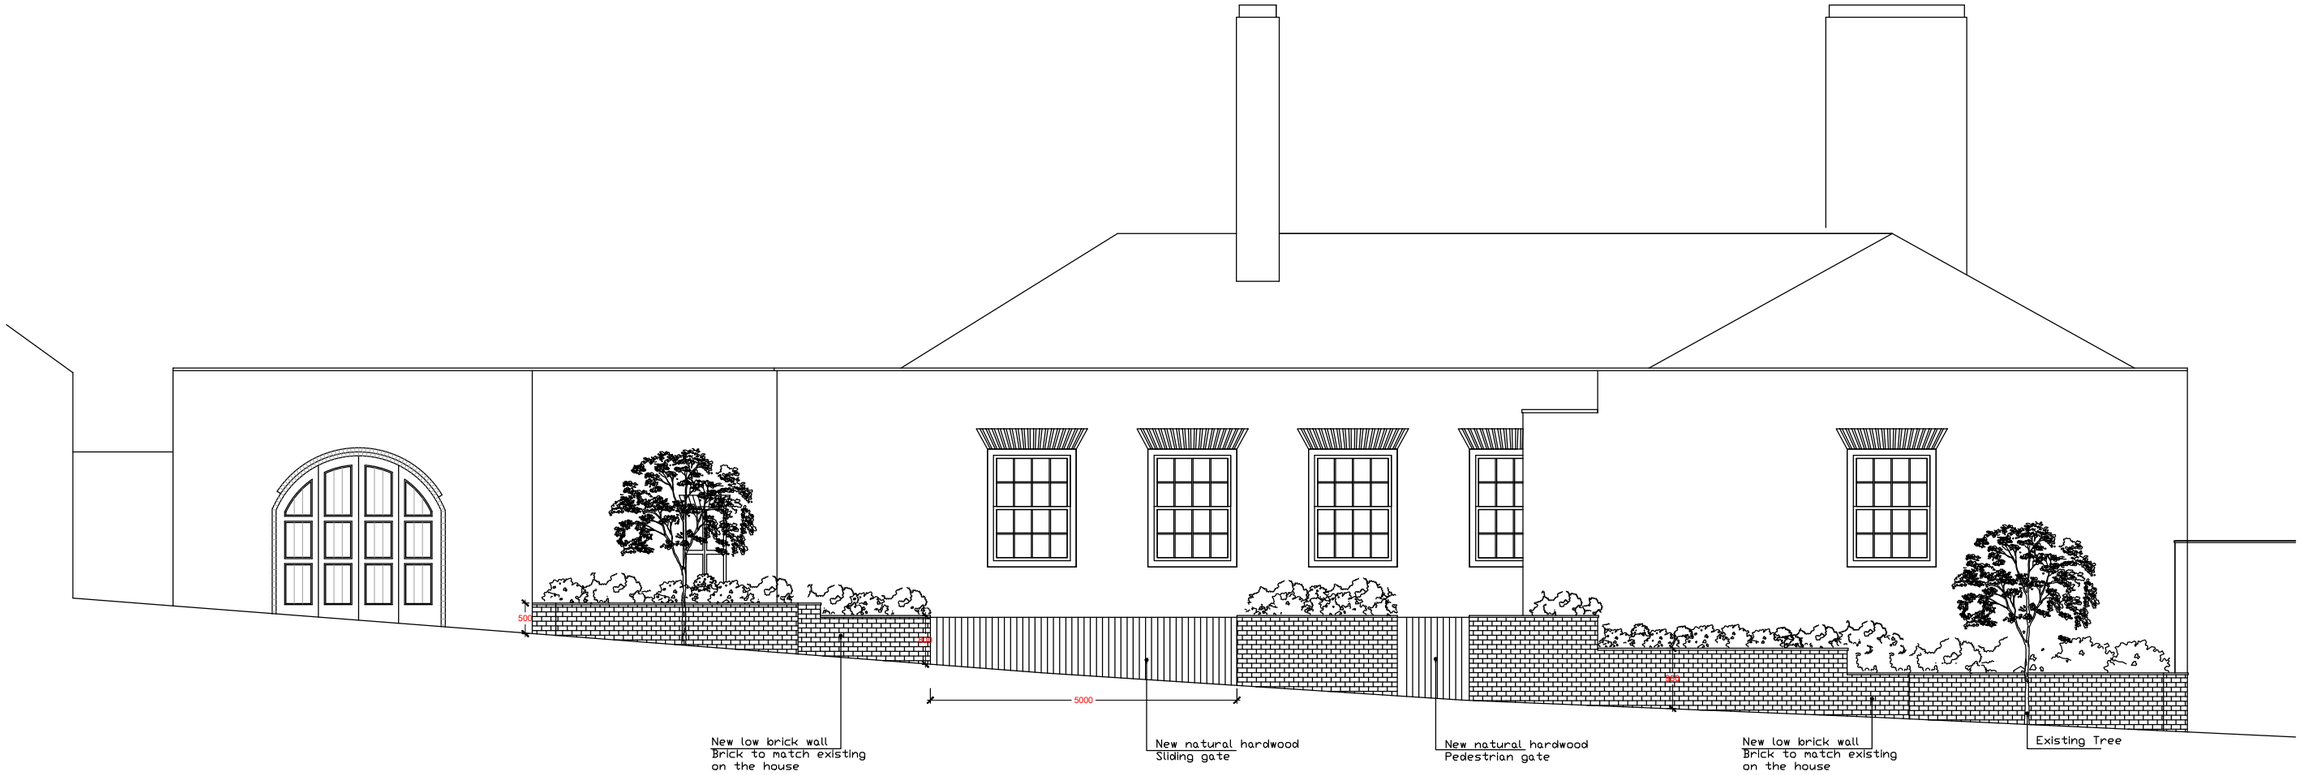

10 FITZROY PARK

PROPOSED FRONT (NORTH-WEST) ELEVATION
DATE NOVEMBER 2023
SCALE 1:100 @ A3

All measurements in millimetres unless otherwise stated / Do not scale from drawing / Verify all dimensions on site / This drawing is to be read in conjunction with all other relevant drawings and specifications / Refer to Architect in case of any ambiguity or discrepancy / This drawing and its design are copyright / All rights remain the property of STUDIOAida©

106
Gayford Road
W12 9BW London

+44 (0) 20 3750 0077
ab@studioaida.co.uk
www.studioaida.co.uk

STUDIOAida