


EXISTING FLOOR PLAN FLAT 4

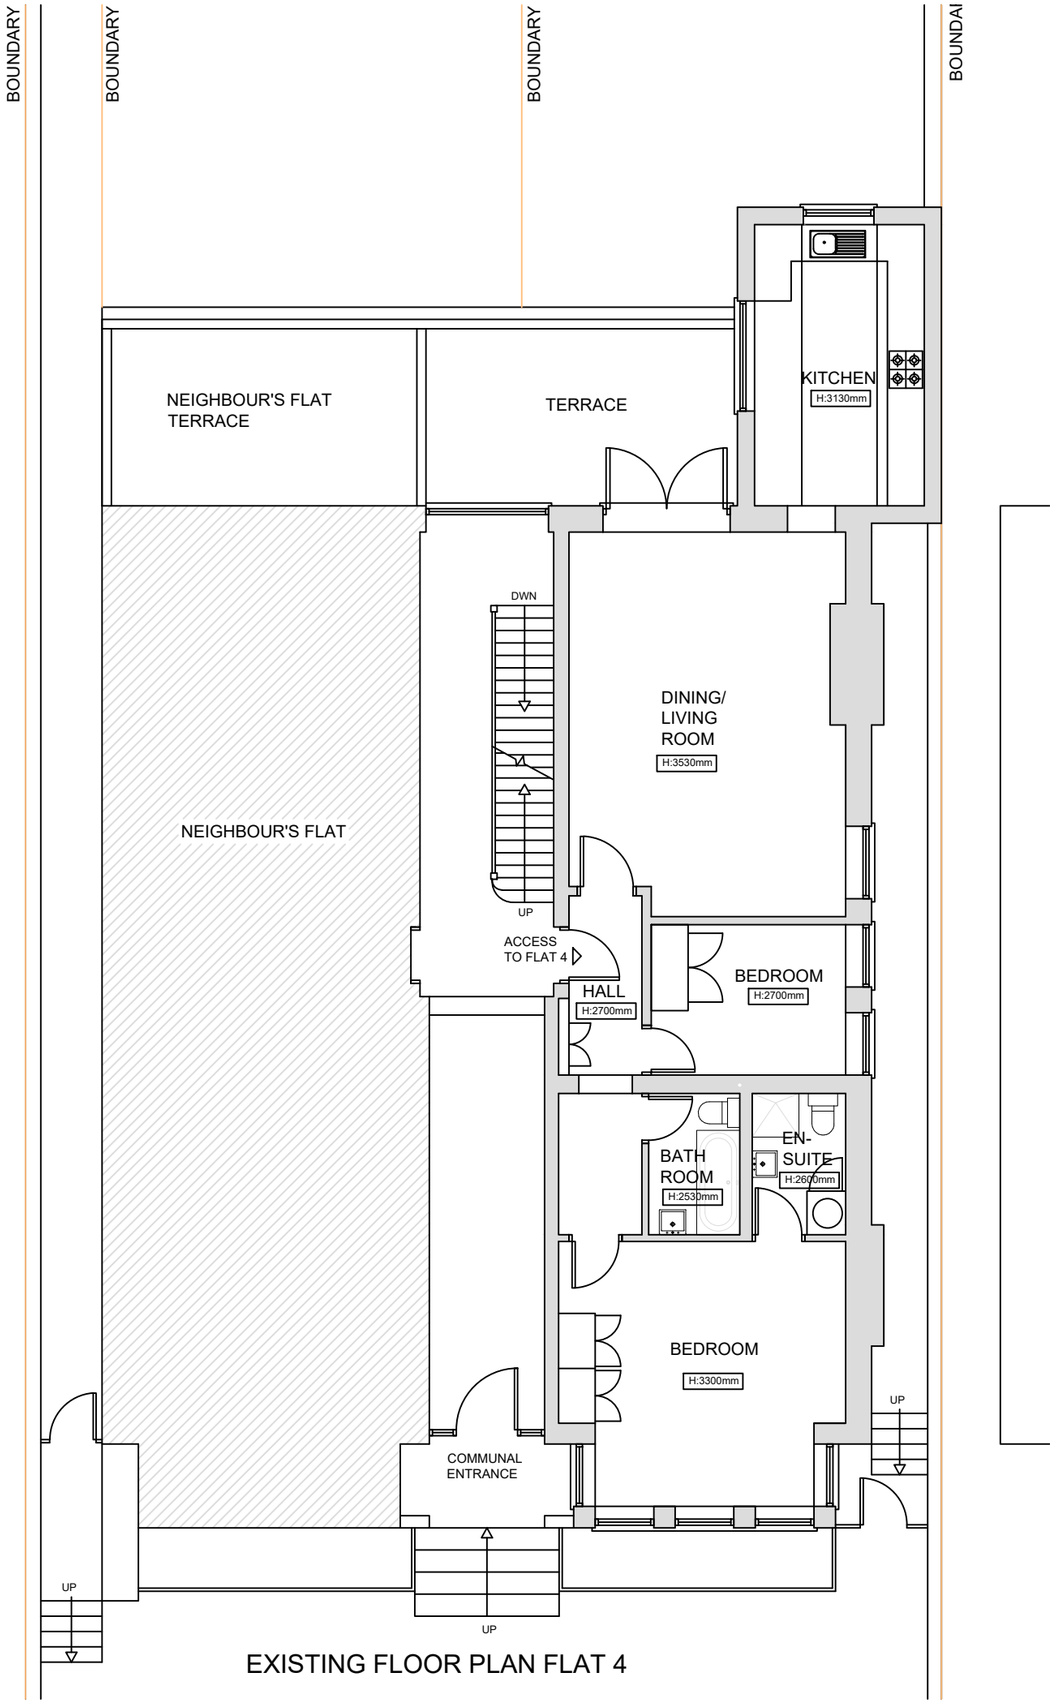


EXISTING ROOF PLAN

1:100

2m 0 2m 4m 6m 8m 10m

| | |
|---|---|
| Client | AAKASH & JAIMNI BAKRANIA |
| | **LONDON INTERIORS**<br>UNIT 8<br>BOWMAN TRADING ESTATE<br>WESTMORELAND ROAD<br>LONDON NW9 9RL |
| Project | FLAT 4<br>11 CLEVE ROAD<br>LONDON NW6 3RH |
| Drawing Title | EXISTING FLOOR PLANS |
| Drawing Title | PR23-099a — Rev. |
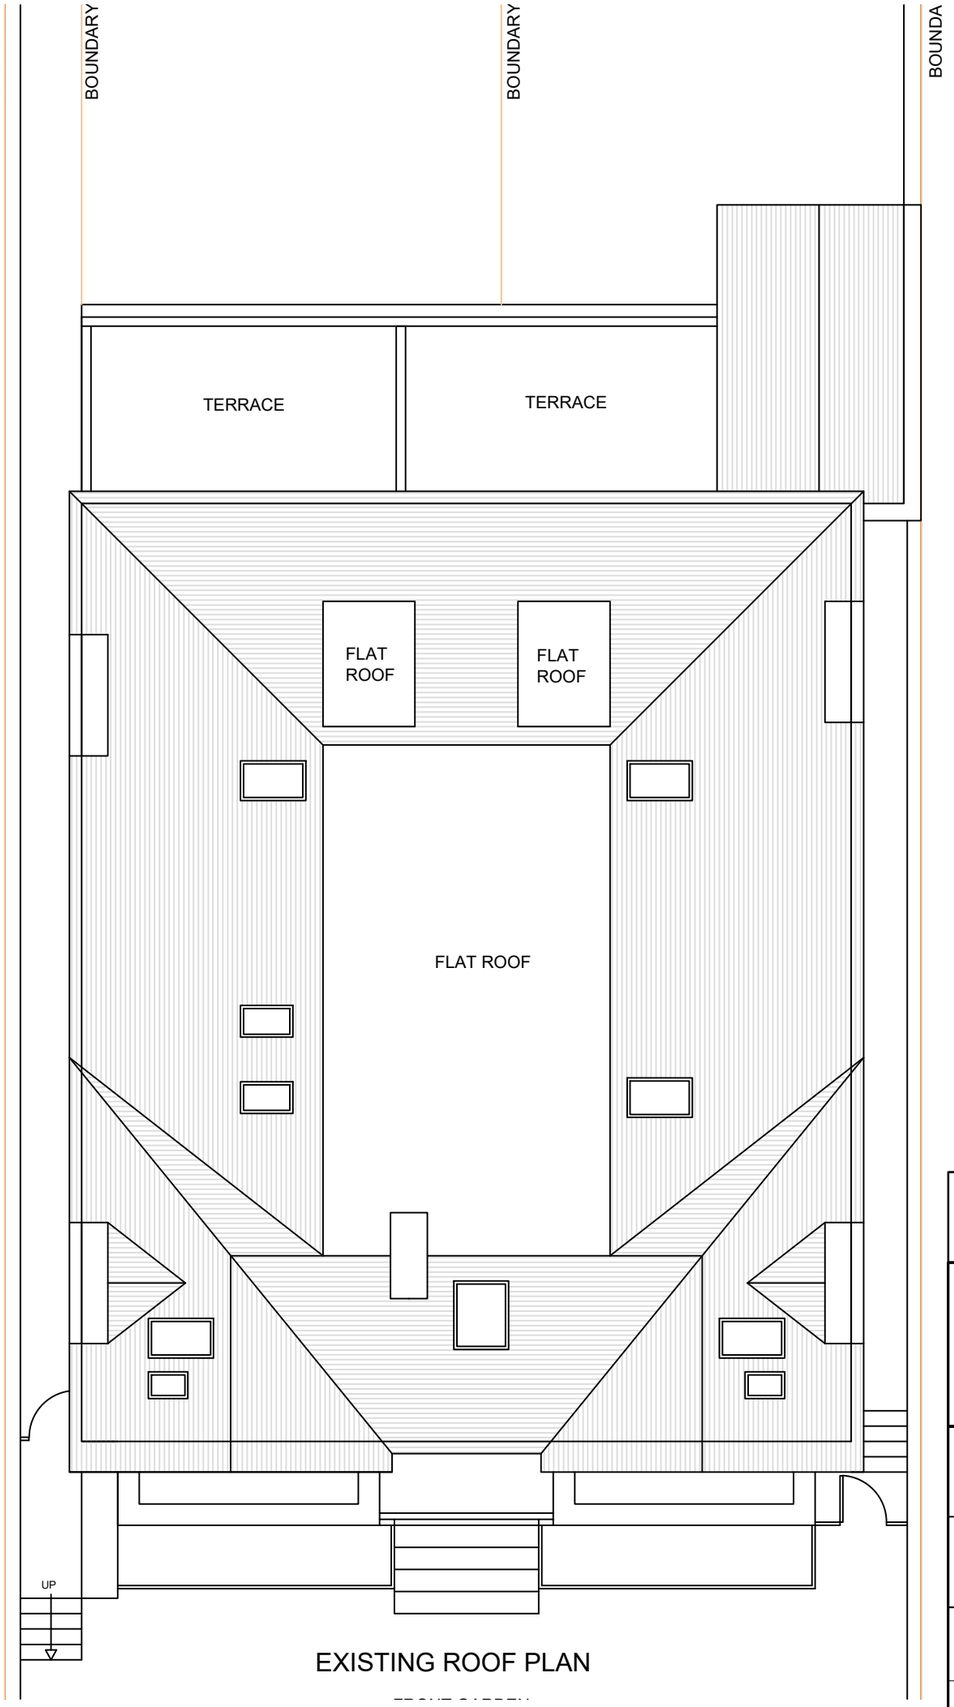
| Drawn By: | Scale: | Date: |
|---|---|---|
| AS | 1/100 | 31/10/2023 |