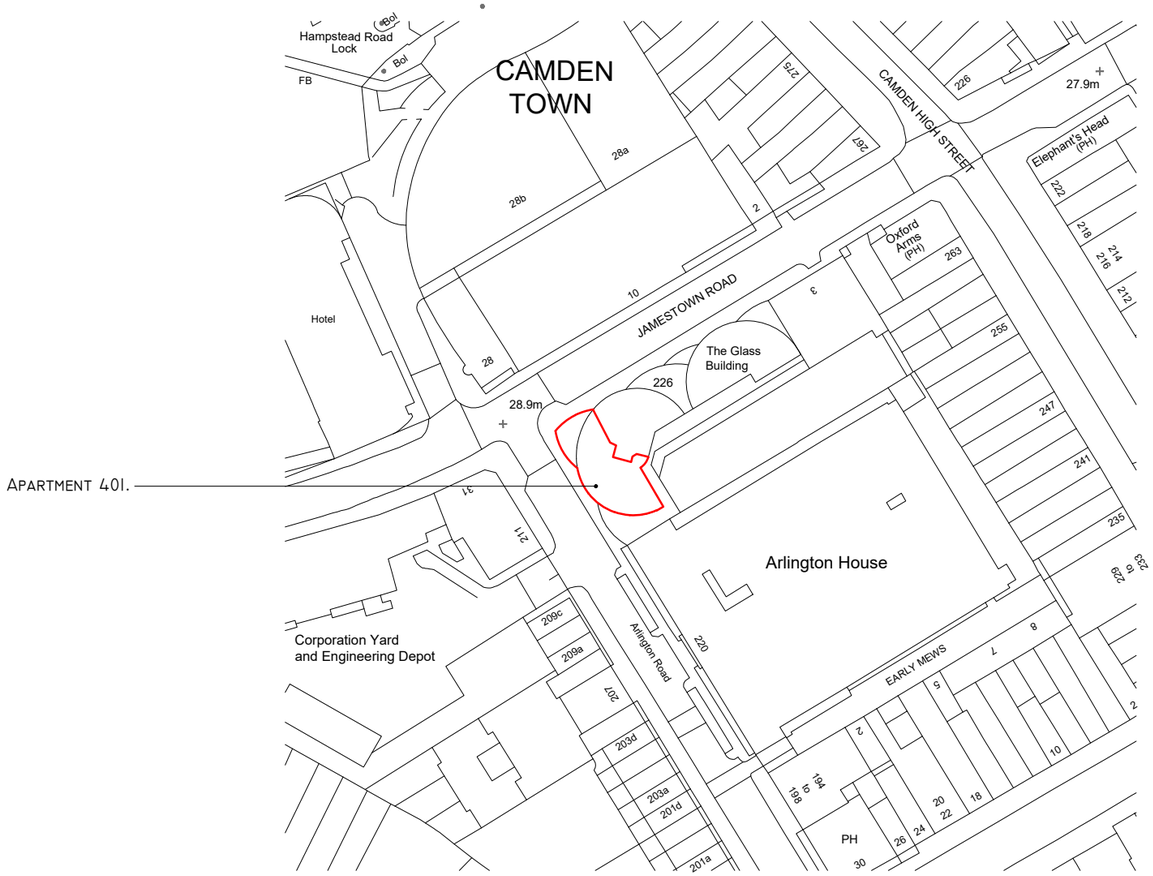

APARTMENT 401.

1 EXISTING LOCATION PLAN
SCALE: 1:1250 @ A3

0 25 50 75 100

N

REV.	DATE	DESCRIPTION
A	16.11.23	SCALE UPDATED.

NOTES

-

ECHLIN
91 WIMPOLE STREET
LONDON W1G 0EF
+44 (0) 20 7349 9610
ECHLINLONDON.COM

CLIENT
CONFIDENTIAL

NOTES:
1. DO NOT SCALE FROM THIS DRAWING - USE FIGURED DIMENSIONS ONLY.
2. TO BE READ IN CONJUNCTION WITH ALL OTHER CONSULTANTS / SPECIALISTS DRAWINGS. REPORT ANY DISCREPANCIES BEFORE AFFECTED WORK COMMENCES.
3. ALL SETTING OUT DIMENSIONS TO BE CHECKED ON SITE BY CONTRACTOR BEFORE WORK COMMENCES. ANY DISCREPANCIES TO BE REPORTED TO THE ARCHITECT © ECHLIN 2015

PROJECT
FLAT 401, 226 ARLINGTON ROAD, NW1 7HY

DRAWING TITLE
EXISTING LOCATION PLAN

STATUS
ISSUED FOR PLANNING APPLICATION

SCALE	JOB NUMBER	DRAWN BY	CHECKED
1:1250 @ A3	2123	SD	FP

DRAWING NO	DATE	REV
2123_A_P10.100	15.11.2023	A