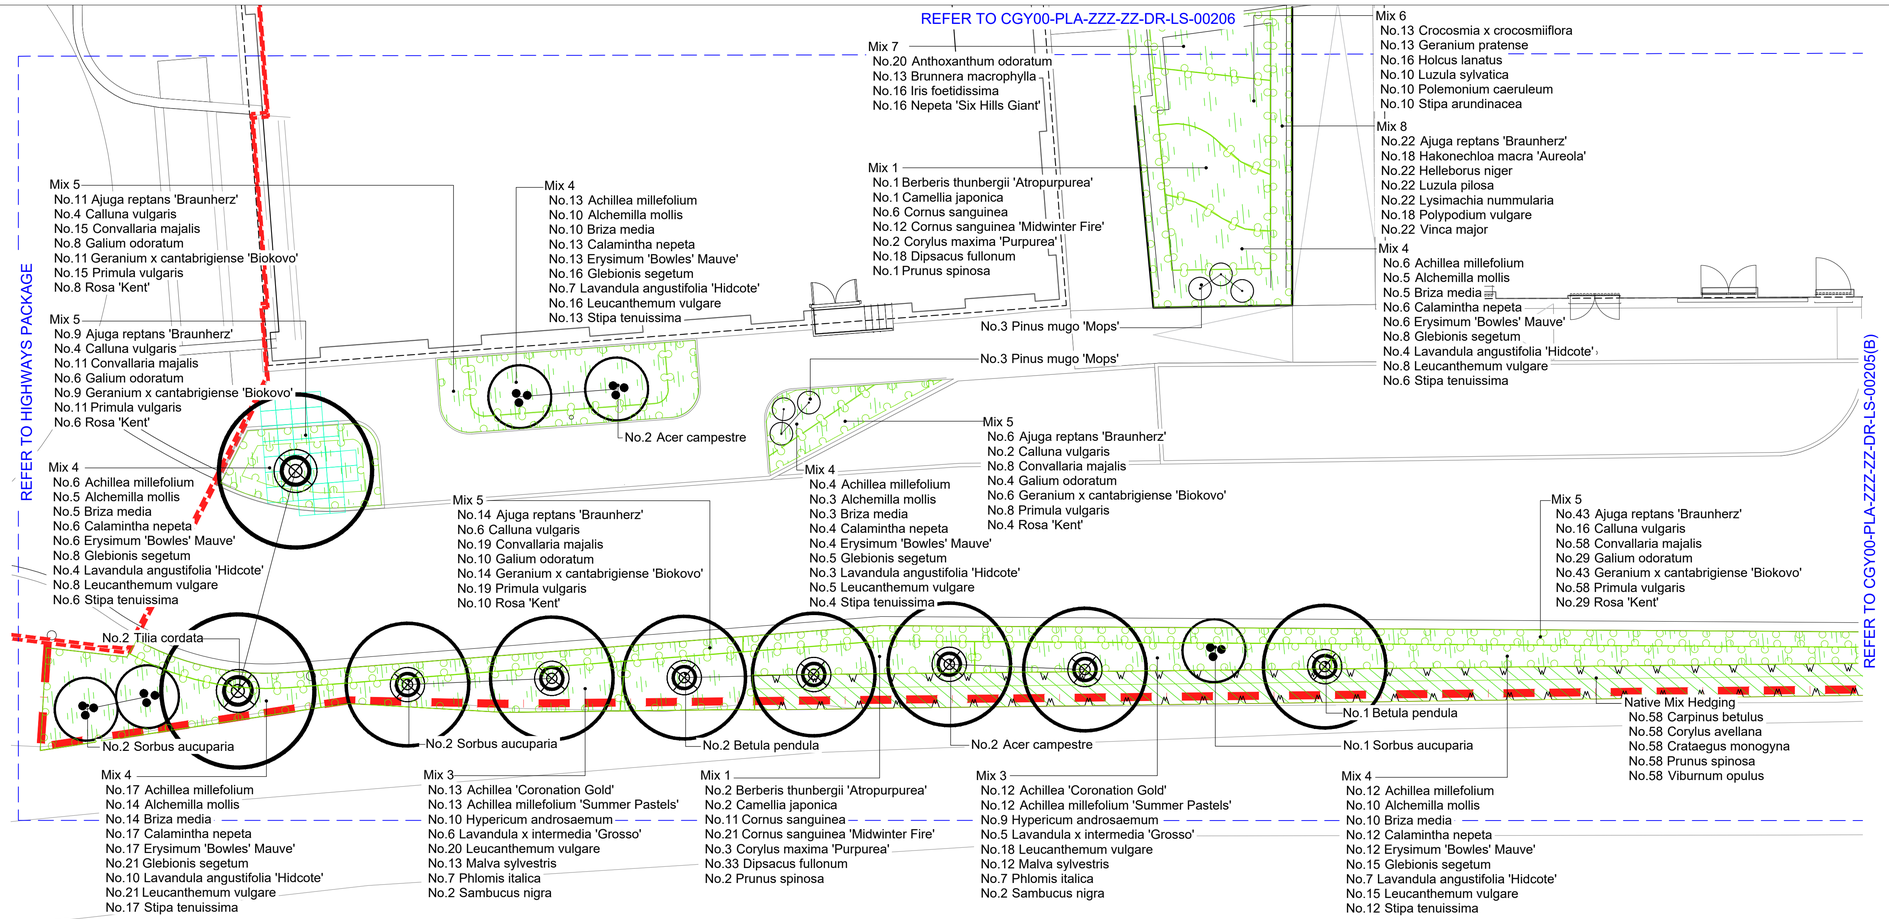

A Engine House Way (north)
Scale: 1:100

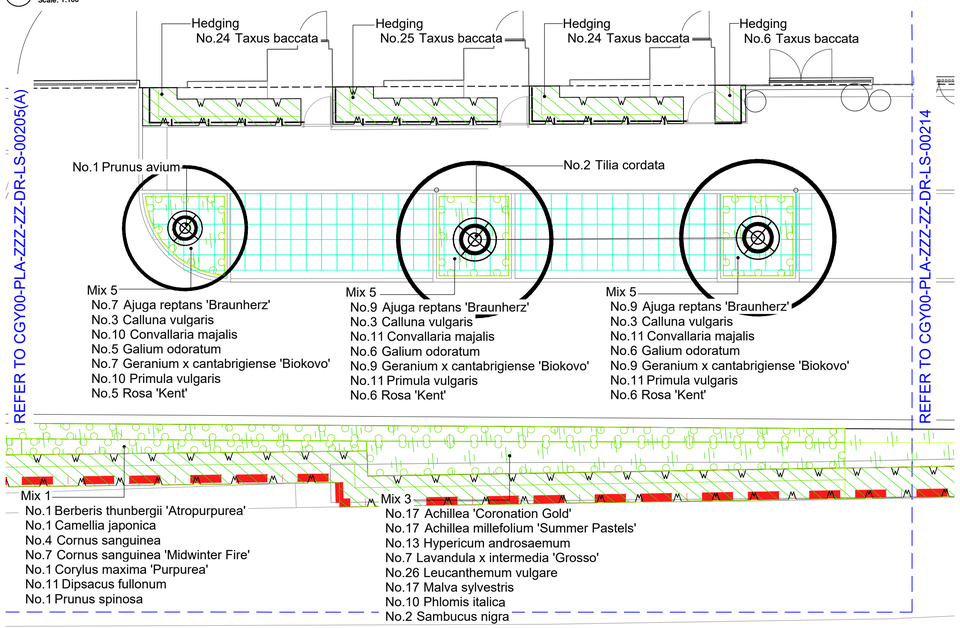

B Engine House Way (south)
Scale: 1:100

DO NOT SCALE FROM DRAWING

SOFT LANDSCAPE

- EXISTING TREE to be retained. Red line indicates Root Protection Area
- PROPOSED SEMI-MATURE TREE Landscape spec.: Q31
- PROPOSED EXTRA HEAVY TREE Landscape spec.: Q31
- PROPOSED MULTI-STEM TREE Landscape spec.: Q31
- HEDGE Landscape spec.: Q31
- ORNAMENTAL PLANTING Landscape spec.: Q31
- RAIN GARDEN PLANTING Landscape spec.: Q31
- LAWN Landscape spec.: Q30
- FLOWERING LAWN Landscape spec.: Q30
- PAVEMENT/ SOIL SUPPORT SYSTEM to tree pits in hard surfaces. RootSpace, GreenBlue Urban. Landscape spec.: Q31.520
- Topiary balls to Marketing suite area.

GENERAL

- SGWL SITE BOUNDARY
- HIGHWAYS BOUNDARY

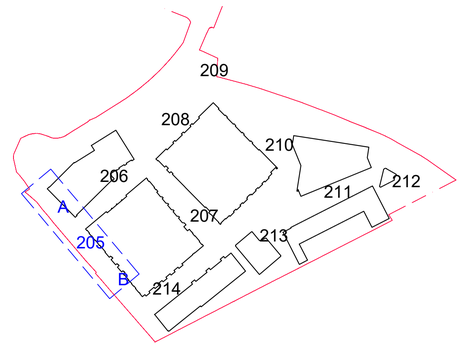

205 Navigation map
Scale: 1:2000

Drawing Information
Copyright of Place Design + Planning Ltd. 2008
All Rights Reserved

PLEASE NOTE: Figured dimensions take precedent over scale, do not scale from drawings.

Inform Place Design + Planning Ltd of any discrepancies before works commence on site.

All dimensions to be checked on site

SIGNIFICANT HEALTH, SAFETY & ENVIRONMENTAL INFORMATION RELATING TO CDM

HEALTH:

SAFETY:

ENVIRONMENTAL:

IT IS ASSUMED ALL WORKS WILL BE CARRIED OUT BY A COMPETANT CONTRACTOR WORKING, WHERE APPROPRIATE , TO AN AGREED METHOD STATEMENT

Rev.	Description	date	by	checked
T00	First issue.	23/12/21	KG	GH
C00	First issue.	26/08/22	CHC	GH
C01	Minor amendments.	16/05/23	CHC	GH

Note:

- For planting schedule, see PLACE drawing CGY00-PLA-ZZZ-ZZ-DR-LS-00215.
- Native Mix Instant Hedge is 1.8 to 2m high.

Client
St. George North London
St. George North London Ltd,
St. George House,
76 Crown Road,
Twickenham,
TW1 3EU

Project Title
Camden Goods Yard

Drawing Title
Softworks plan - Ground floor (1 of 15)

Project Stage
Stage 4

PLACE Design + Planning

Place Design + Planning Ltd
16 West Barnes Lane
London, SW20 0BU, UK
+44 2089441940
+44 2089441117

scale 1:100 at A1 date 21/12/21 drw by KG ch by GH

drw no. CGY00-PLA-ZZZ-ZZ-DR-LS-00205 rev no. C01