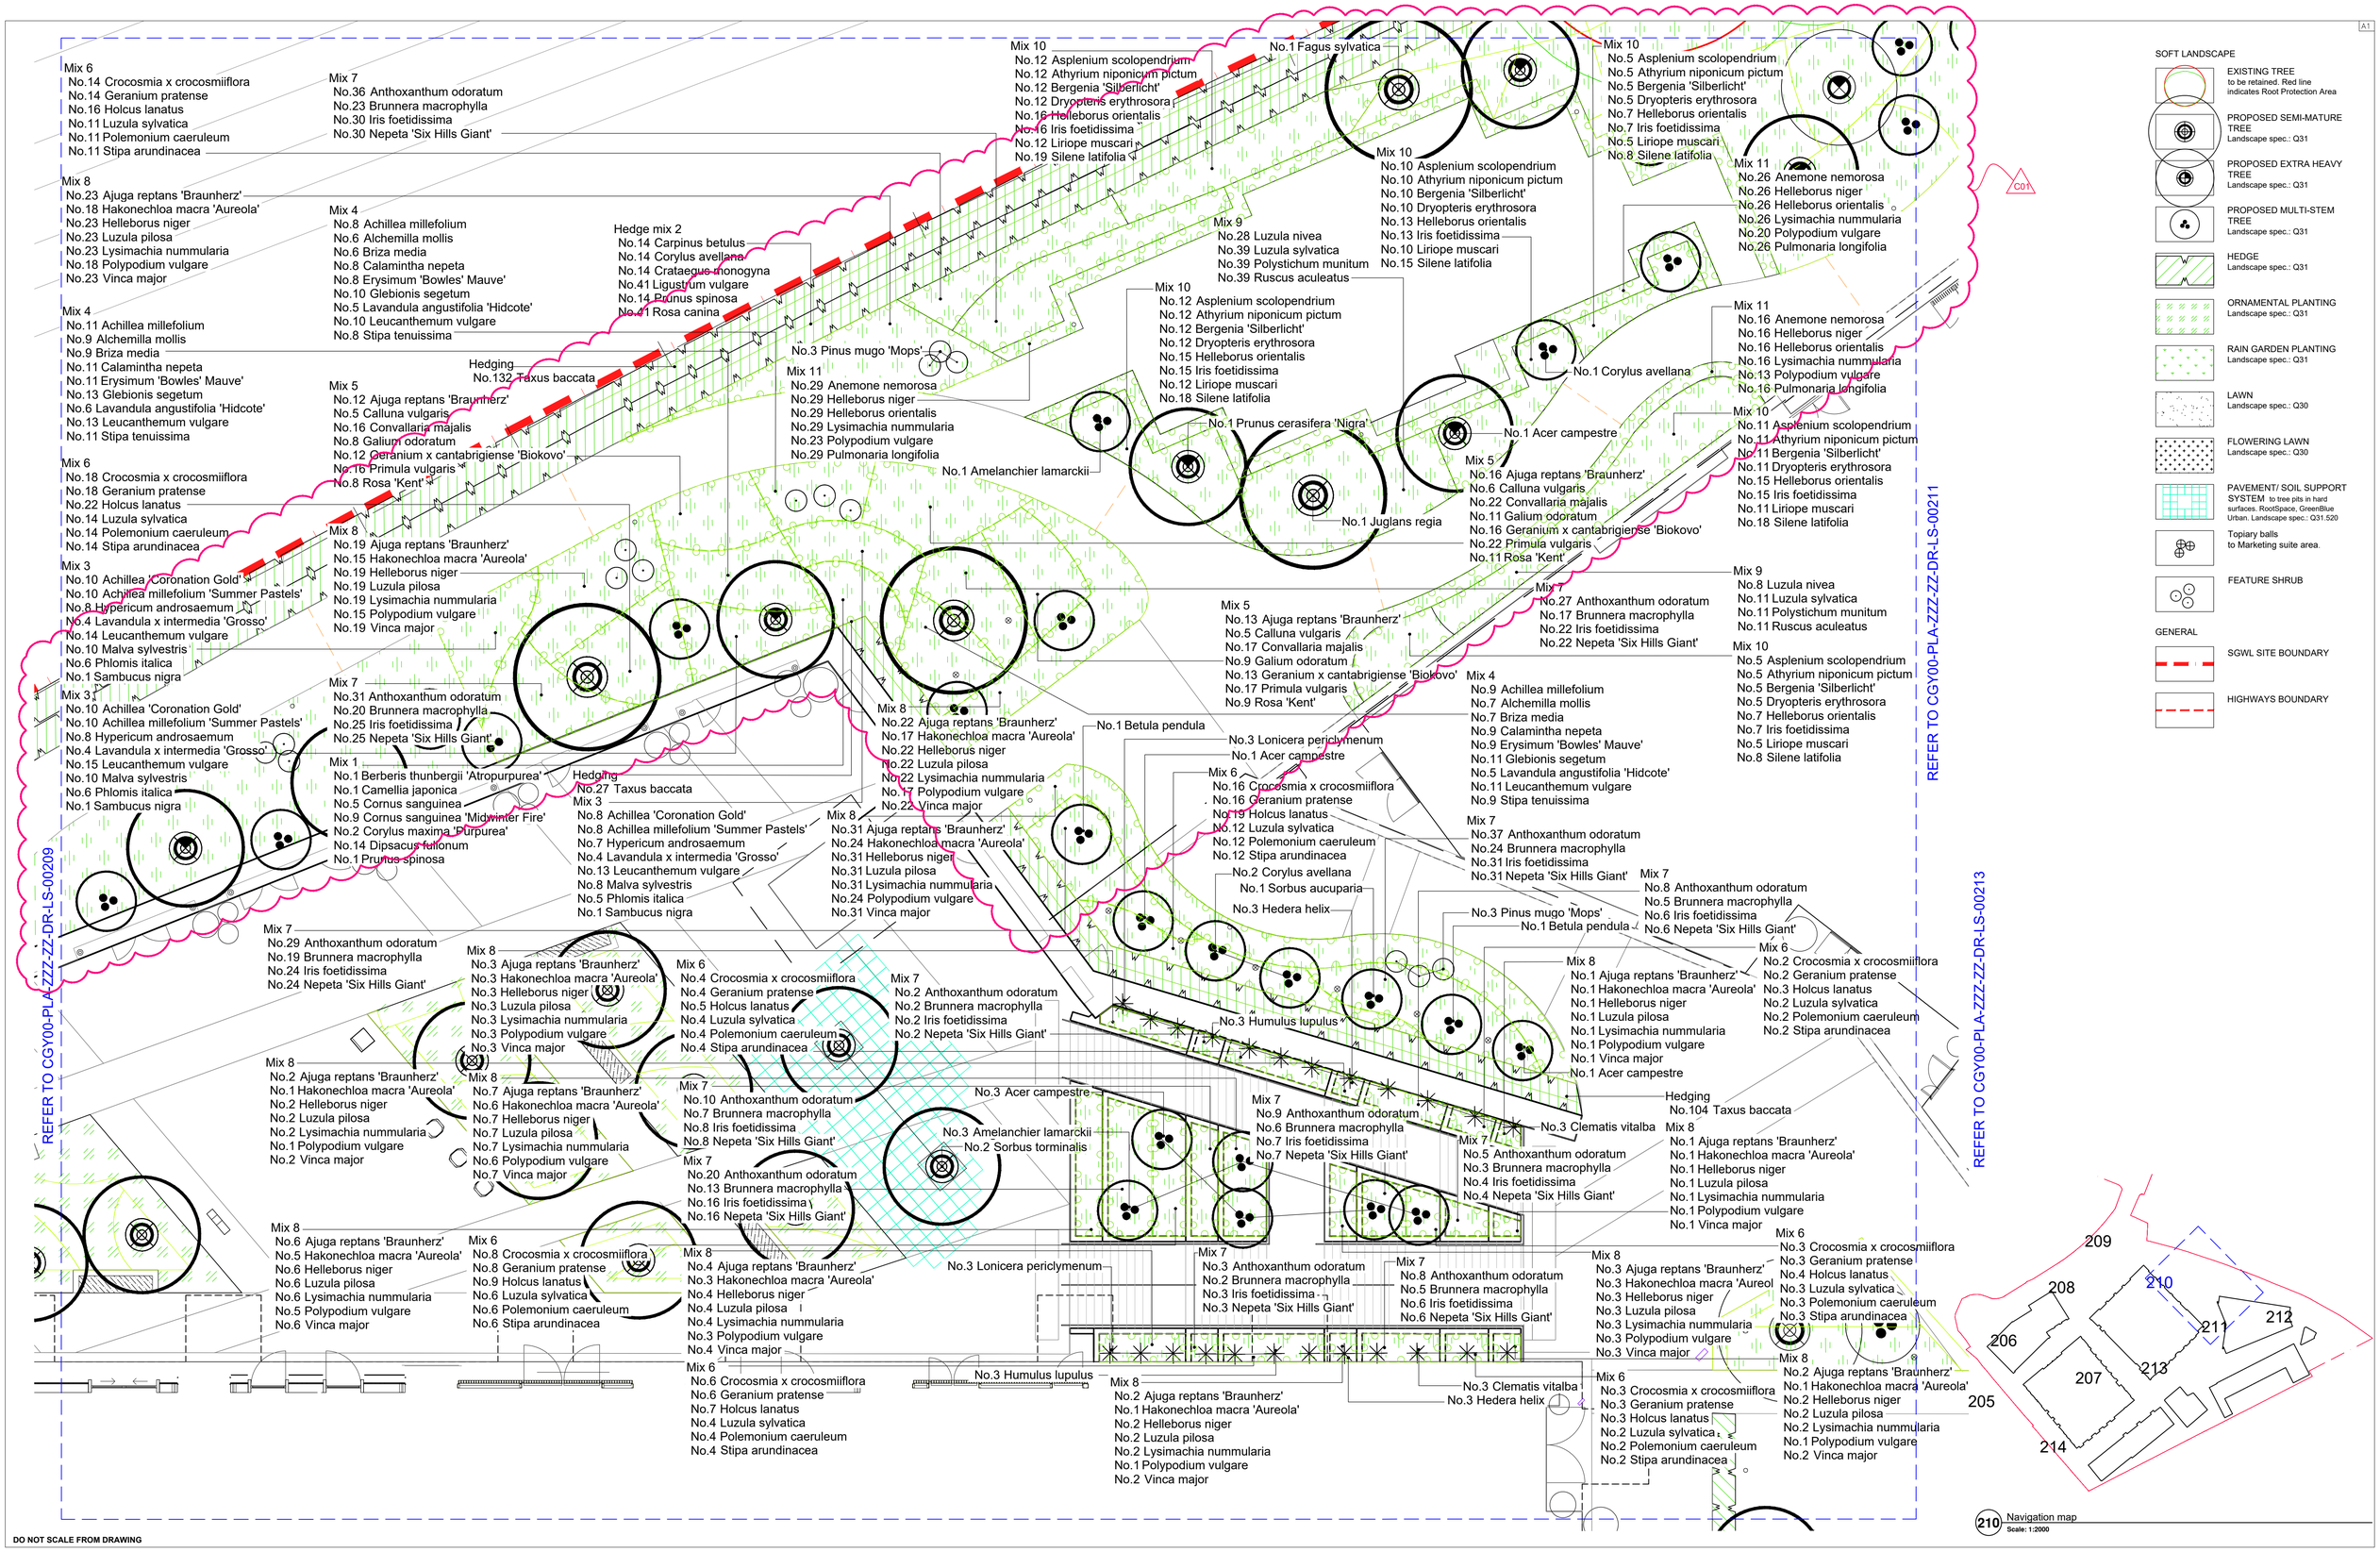

DO NOT SCALE FROM DRAWING

Drawing Information

Copyright of Place Design + Planning Ltd. 2008
All Rights Reserved

PLEASE NOTE: Figured dimensions take precedent over scale, do not scale from drawings.

Inform Place Design + Planning Ltd of any discrepancies before works commence on site.

All dimensions to be checked on site

SIGNIFICANT HEALTH, SAFETY & ENVIRONMENTAL INFORMATION RELATING TO CDM

HEALTH:

SAFETY:

ENVIRONMENTAL:

IT IS ASSUMED ALL WORKS WILL BE CARRIED OUT BY A COMPETANT CONTRACTOR WORKING, WHERE APPROPRIATE , TO AN AGREED METHOD STATEMENT

Rev.	Description	date	by	checked
T00	First issue.	04/01/22	KG	GH
C00	First issue.	26/08/22	CHC	GH
C01	Minor amendments.	16/05/23	CHC	GH
C02	Issue for Condition 24.	11/12/23	CHC	GH

Note:

- For planting schedule, see PLACE drawing GY00-PLA-ZZZ-ZZ-DR-LS-00215.

Client
St. George North London
St. George North London Ltd,
St. George House,
76 Crown Road,
Twickenham,
TW1 3EU

Project Title
Camden Goods Yard

Drawing Title
Softworks plan - Ground floor (6 of 15)

Project Stage
Stage 4

PLACE Design + Planning

Place Design + Planning Ltd
16 West Barnes Lane
London, SW20 0BU, UK
+44 208944 1940
+44 2089441117

scale 1:100 at A1 date 21/12/21 drw by KG ch by GH

drw no. CGY00-PLA-ZZZ-ZZ-DR-LS-00210 rev no. C02