01 EXISTING ELEVATION 1
1:100

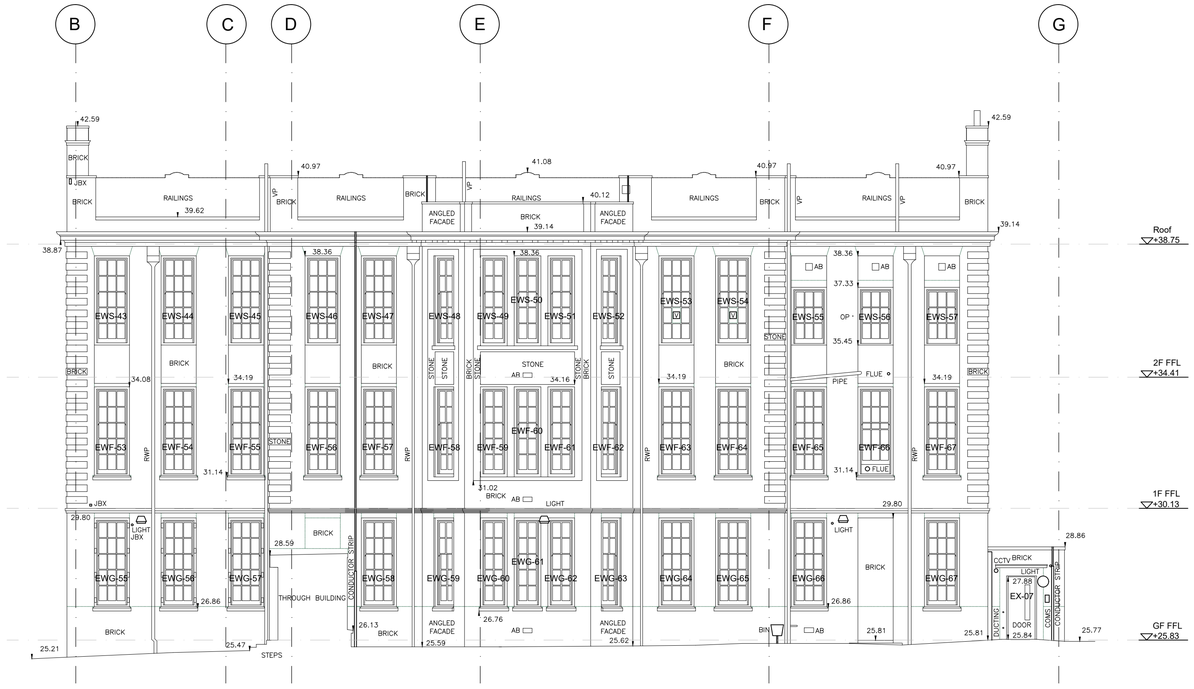

03 EXISTING ELEVATION 3
1:100

02 EXISTING ELEVATION 2
1:100

Rev	Description	Drawn	Checked	Approved	Con Acc
C01	First issue	GR 20/04/22	JSN 20/04/22	APB 20/04/22	
C02	Window nos updated, Grid added	MS 06/09/23	JSN 06/09/23	APB 06/09/23	
C03	Window nos corrected and updated	MS 12/09/23	JSN 12/09/23	APB 12/09/23	

HS2 accepts no responsibility for any circumstances which arise from the reproduction of this document after alteration, amendment or abbreviation or if it is issued in part or issued incompletely in any way.

© Crown Copyright and database right 2020. All rights reserved. Ordnance Survey Licence number 100049190

© Crown Copyright material is reproduced with the permission of Land Registry under delegated authority from the Controller of HMSO.

This material was last updated on 2020 and may not be copied, distributed, sold or published without the formal permission of Land Registry. Only an official copy of a title plan or register obtained from the Land Registry may be used for legal or other official purposes.

Scale with caution as distortion can occur.

Legends/Notes:

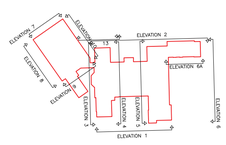

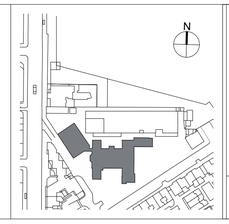

HS2

Registered in England
Registration No. 06791686
Registered office:
2 Snow Hill, Queensway,
Birmingham, B4 6GA

Official

Stage: 3	Project/Contract: 1CP01	Creator/Originator: MDS	Sub Originator: FBM
Drawing Tile: SS08	Work Package Description: SL23	Discipline/Function: AR	System description: DEL
Drawing Title: Existing Elevations 1		Drawn by: GR / Checked by: JSN / Approved by: APB / Date: 20/04/22	
		Scale: 1:100 / Size: A1 / Suitability: S1 / Rev.: C03	
		Drawing No.: 1CP01-MDS_FBM-AR-DEL-SS08_SL23-000006	