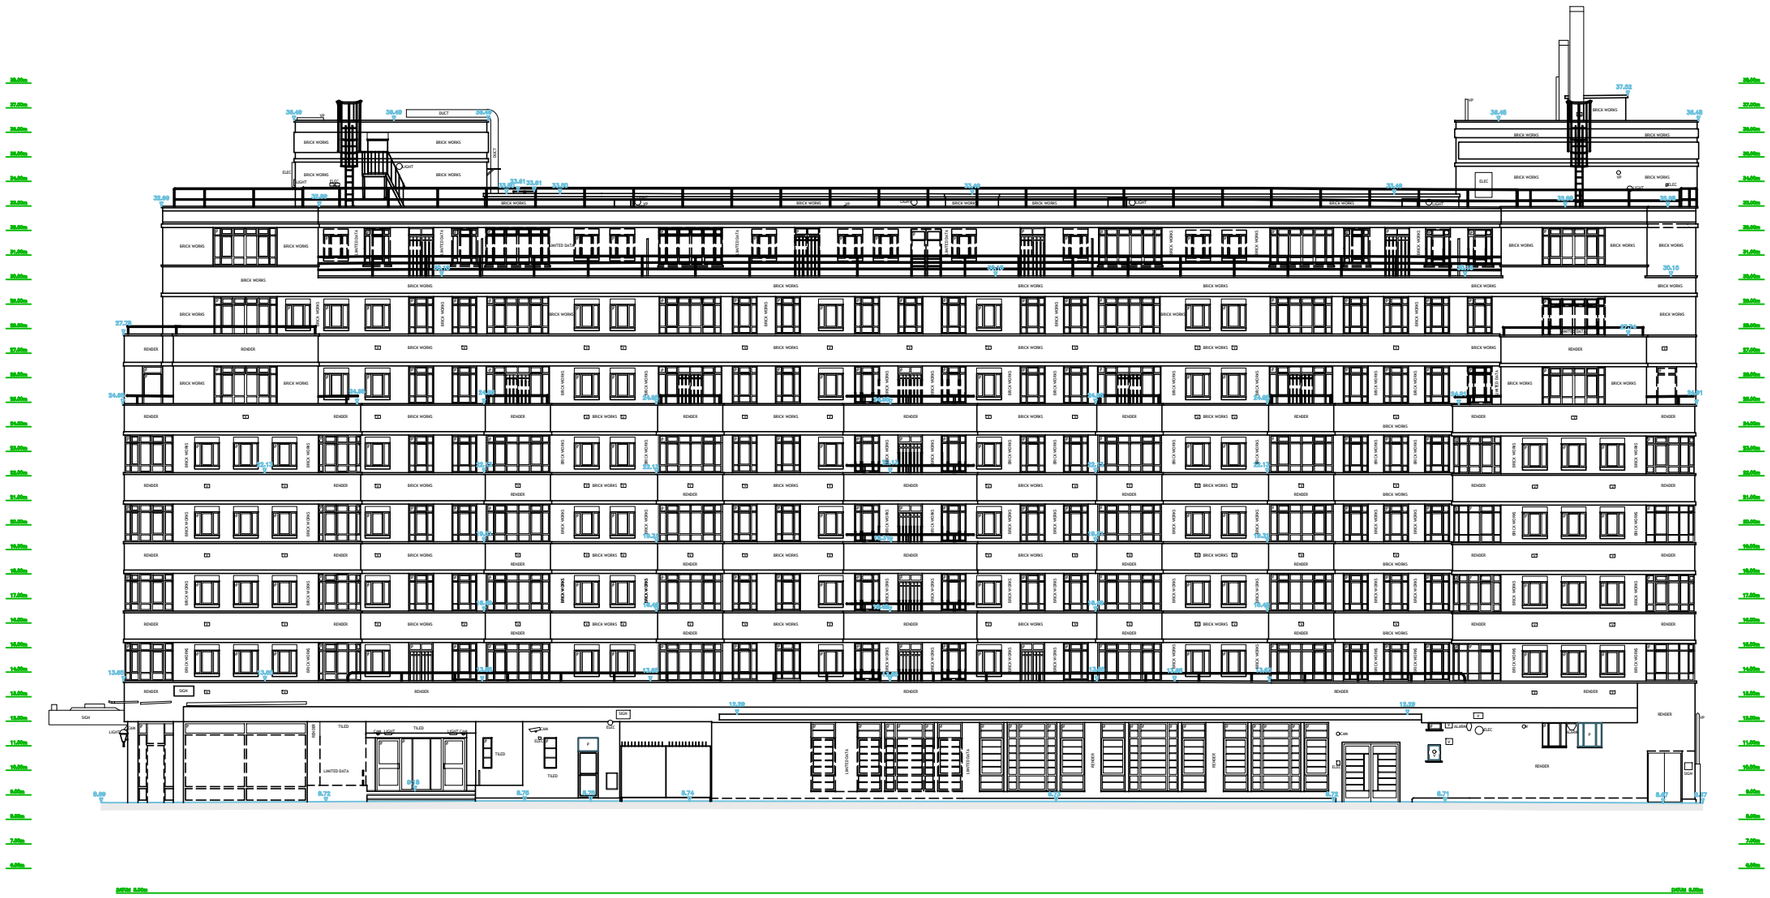

EXISTING ELEVATION No.1

METRES 0 1 2 3 4 5 6 7 8 9 10

© copyright

Copyright of this drawing is retained by Arena Property Services Ltd. Any discrepancies between this drawing and any other information should be reported to Arena Property Services Ltd.

Drawing Naming Convention:

Job No\Code\Dwg type\Location\Ref

Code:	13 = Existing		14 = Proposed	
Dwg Type:	B = Building		E = Elevation	
	S = Section		T = Topographical	
Location:	B = Basement		C = Ceiling Plan	
	E = External		F = Front	
	G = Ground		S = Side	
	1 = First		Re = Rear	
	R = Roof		GA = General Layout	
	M = Mezzanine		AA = Section A-A	
Ref	Ref to individual dwg I.D. (e.g. Revision)			

Symbols (where applicable):

DIRECTION OF SLOPING CEILING

2.65 FLOOR TO STRUCTURAL CEILING HT

2.65 FLOOR TO SUSPENDED CEILING HT

10.00 FLOOR LEVEL RELATIVE TO DATUM

Notes:

The Survey has been computed on an arbitrary grid.

All Levels are in metres and relate to an arbitrary site datum.

Front step. Value 9.18m.

All direction arrows indicate DOWN unless otherwise stated.

Drainage pipe sizes (where shown) have been gauged from the surface (for safety reasons) and should be regarded as approximate only.

Visible features in the vicinity of any boundaries, as shown on this survey, may not represent the extent of legally conveyed ownership.

Whilst every effort has been made to determine wall materials, no guarantee is given. Materials should be regarded as assumed unless verified by a qualified third party.

Rev	Date	By	Description

ARENA PROPERTY SERVICES LIMITED
CHARTERED SURVEYORS
LAND & MEASURED BUILDING SURVEYS
96 Farringdon Road, London EC1R 3EA
020 7837 7721 www.arena-ps.com
surveys@arena-ps.com

Client: CARDOE MARTIN

Project: PARAMOUNT COURT, 55 UNIVERSITY STREET, LONDON

Drawing Title: EXISTING ELEVATION No.1

Date:	Scale:	Surveyor:	Drawn:	Checked:
21.08.23	1:250@A3	LM	SOT	APS

Job No:	Drawing No:	Sheet No:	Rev:
23052	23052-13-E-1	1 OF 1	