REVISIONS

Rev.	Date	By
-	-	-

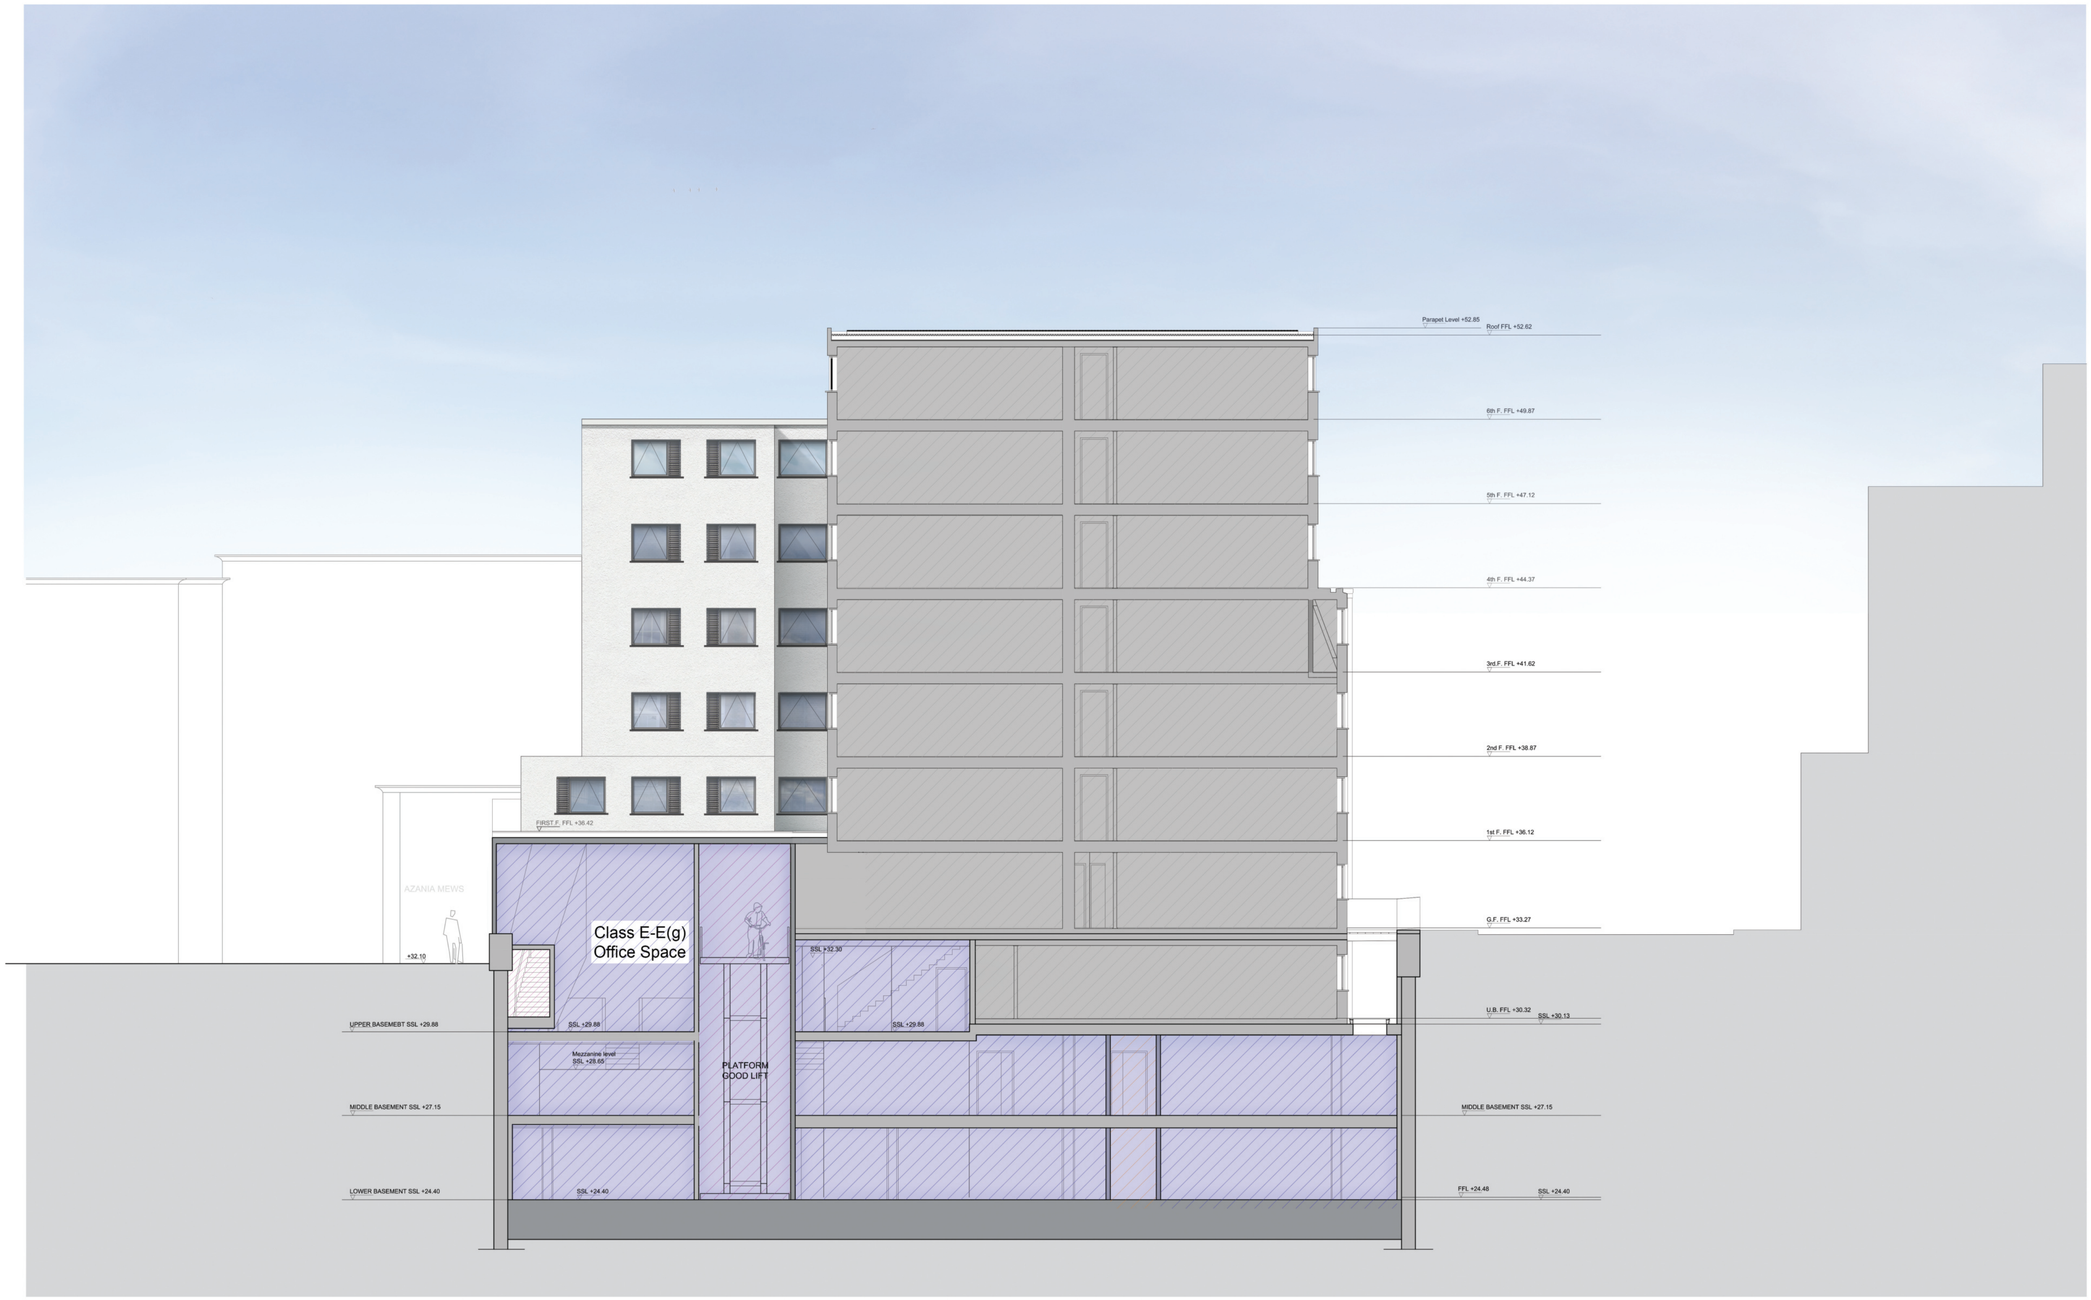

EXISTING STUDENT ACCOMMODATION

CLASS E-E(g)

N

SCALE 1:100 at A1

0 1 2 3 4 5 10m

PLANNING APPLICATION

ALL DIMENSIONS TO BE CHECKED ON SITE
WORK TO FIGURED DIMENSIONS ONLY
REPORT DISCREPANCIES TO THE ARCHITECT
AT ONCE BEFORE PROCEEDING

Contemporary Design Solutions

46 Great Marlborough Street
London
W1F 7JW
Telephone: 020 7494 9000 Fax: 020 7494 4944

Client

65 HOLMES ROAD LTD

Project Title

ADDITION OF 8 STUDENT STUDIO UNITS
OVER EXISTING CLASS E OFFICE SPACE
65 HOLMES ROAD
LONDON NW5 3AN

Drawing Title

PROPOSED SECTION B-B'

Scale	1: 100@A1 NTS@A3	Date	OCTOBER 2022
Drawn	EA	Checked	CT

Drawing No. 220900-A(GA)310 Rev. -

CAD plot date:

Drawing location - F:\01 HALLMARK-PROJECTS\220900 - 65 HOLMES ROAD 1ST FLOOR STUDIOS\06 DESIGN\01 CAD\SHEETS\PLANNING APPLICATION\A(GA)300_SECTION BB.DWG