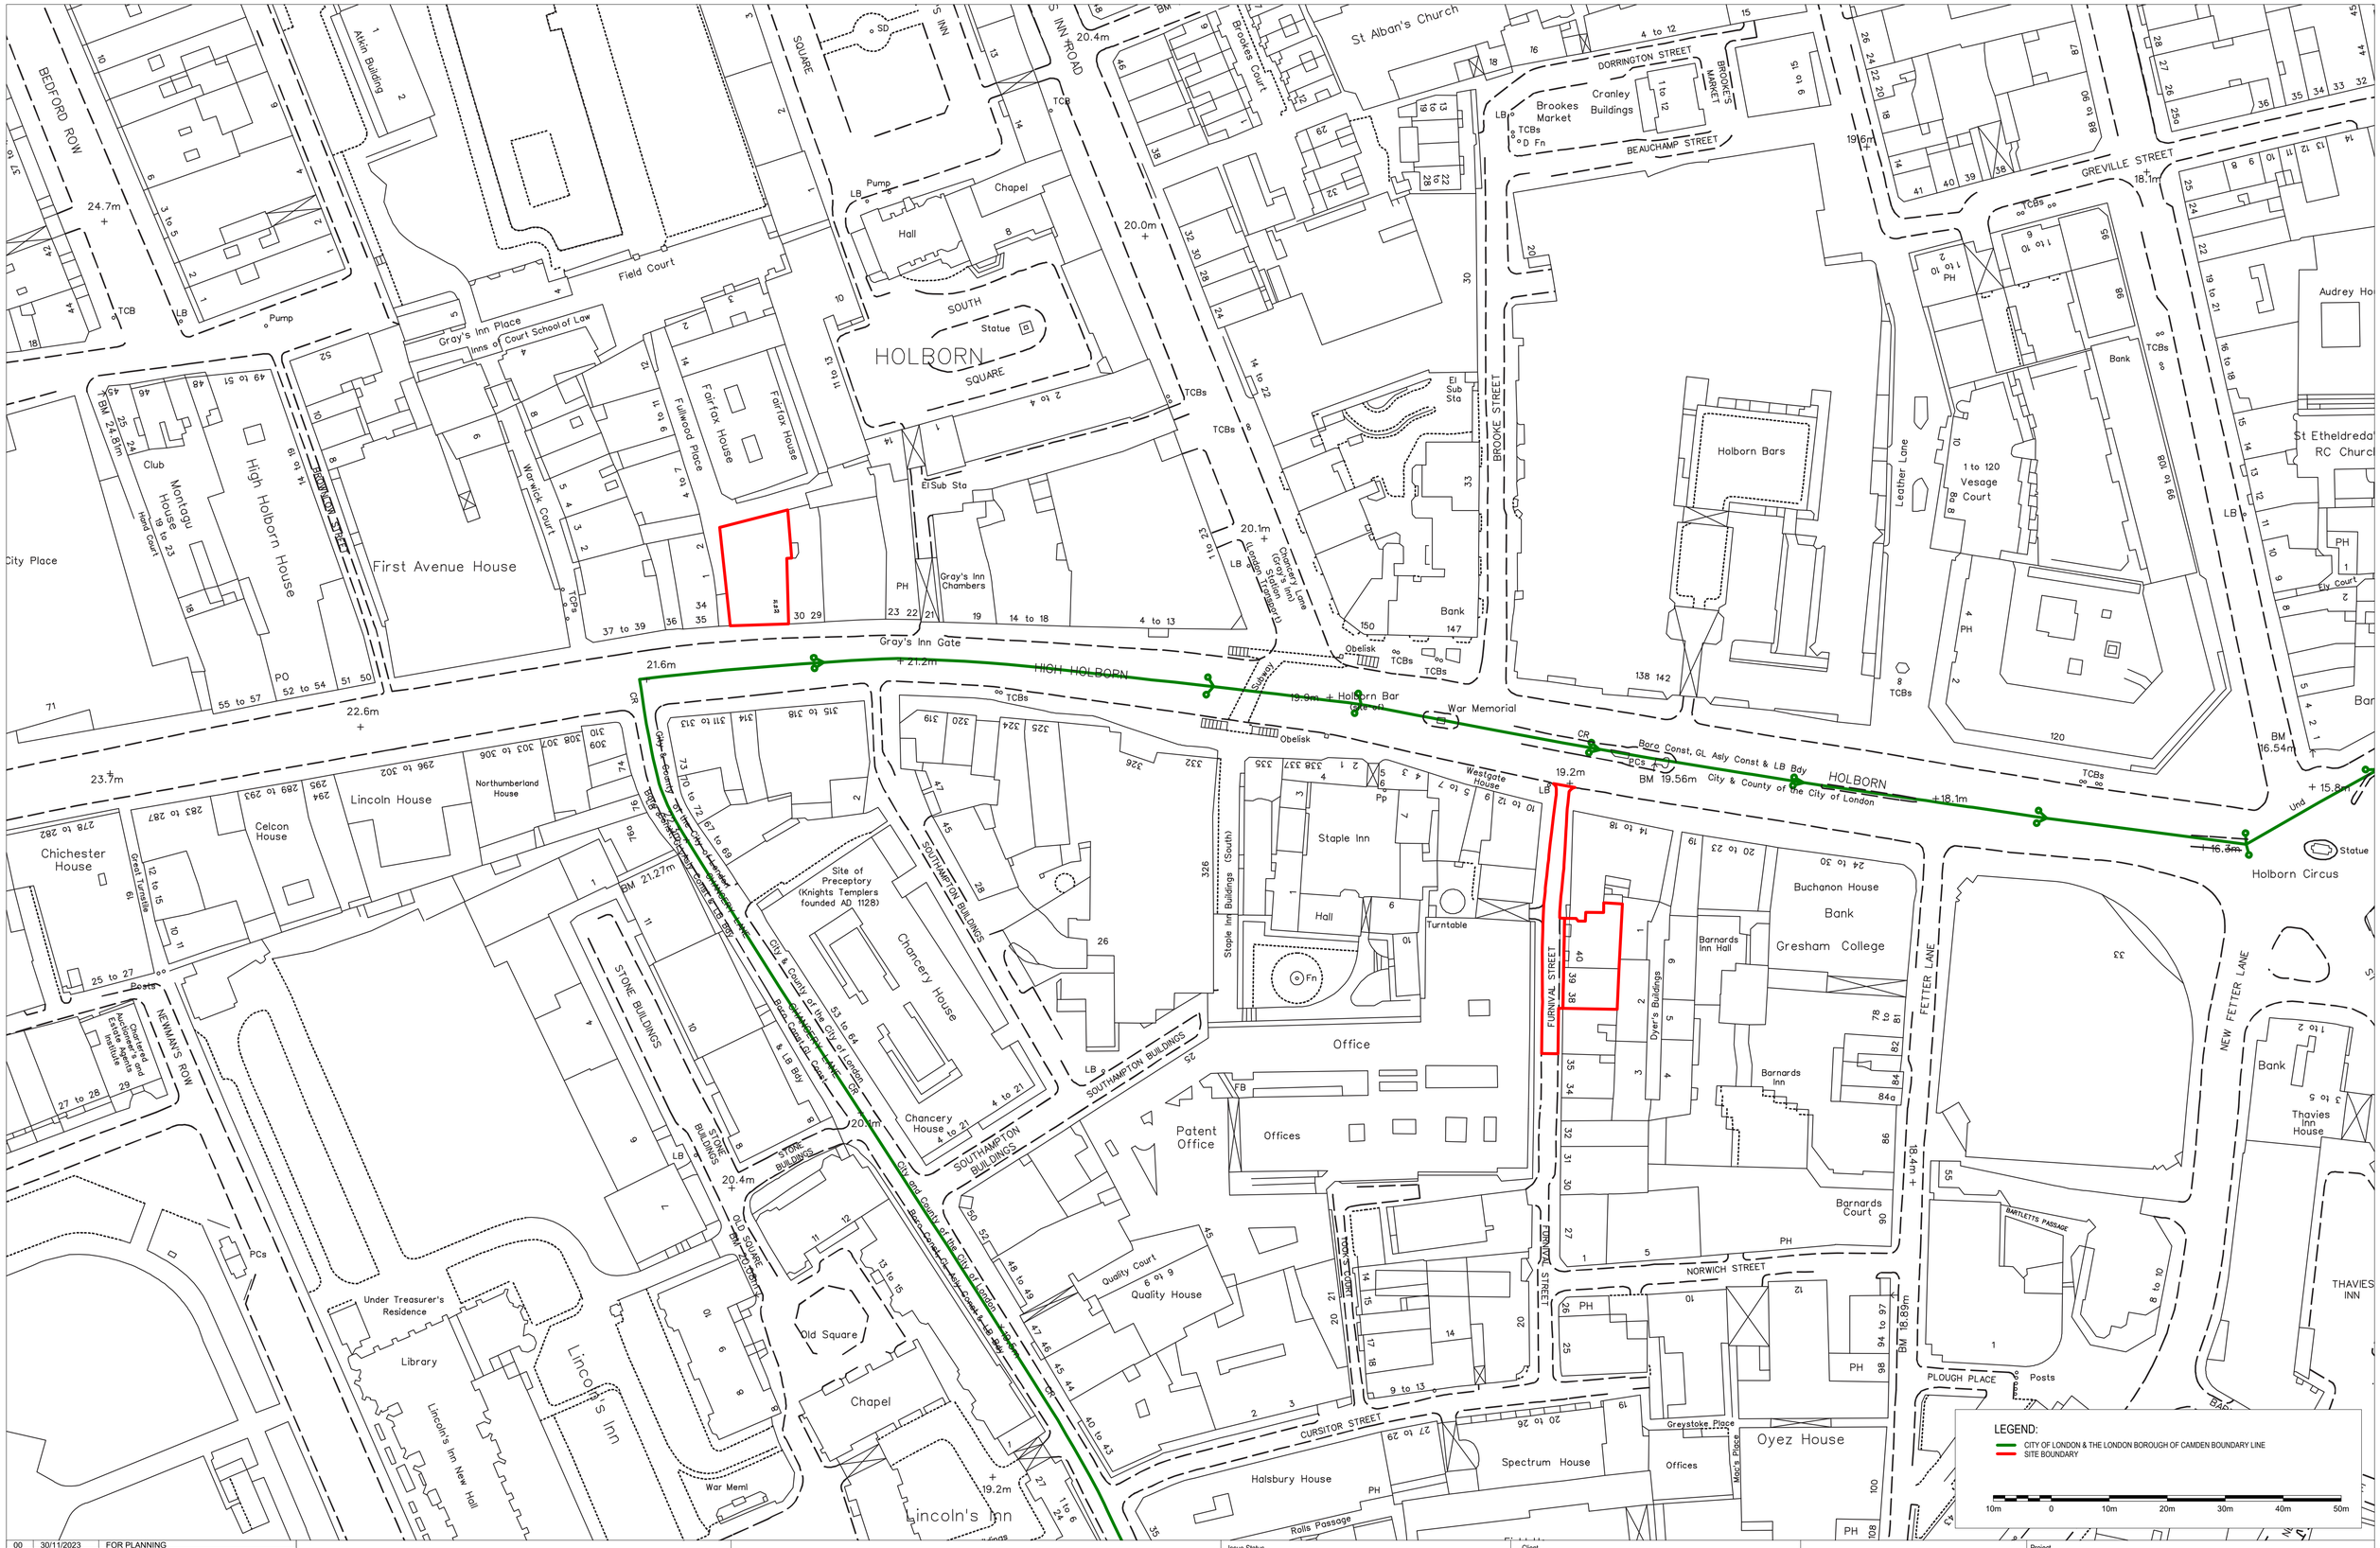

Rev	Date	Description
00	30/11/2023	FOR PLANNING

Do not scale.
Use figured dimensions only. All dimensions to be checked on site
All drawings to be read in conjunction with the engineers' drawings.
Any discrepancies between consultants drawings to be reported to the architect before any work commences.
The contractor's attention is drawn to the Health & Safety matters identified in the Health & Safety plan as being potentially hazardous.
These items should not be considered as a complete and final list.
The work package contractor's normal Health & Safety obligations still apply when undertaking constructional operations both on and off site.

N

Issue Status
FOR PLANNING

Drawn By: ME
Checked By: RR

Client
THE LONDON TUNNELS PLC

LONDON TUNNELS

WilkinsonEyre
Wilkinson Eyre Architects
33 Bowling Green Lane, London
EC1R 0BJ, United Kingdom
+44 (0) 20 7608 7900 T
+44 (0) 20 7608 7901 F
www.wilkinsoneyre.com

Project
The London Tunnels

Drawing Title
SITE LOCATION PLAN 1 (ABOVE GROUND)

Scale at A1: 1:750
Drawing and CAD File Number: 01820-WEA-XX-ST-PD-A-0001
Rev: 00

© Wilkinson Eyre Architects Ltd