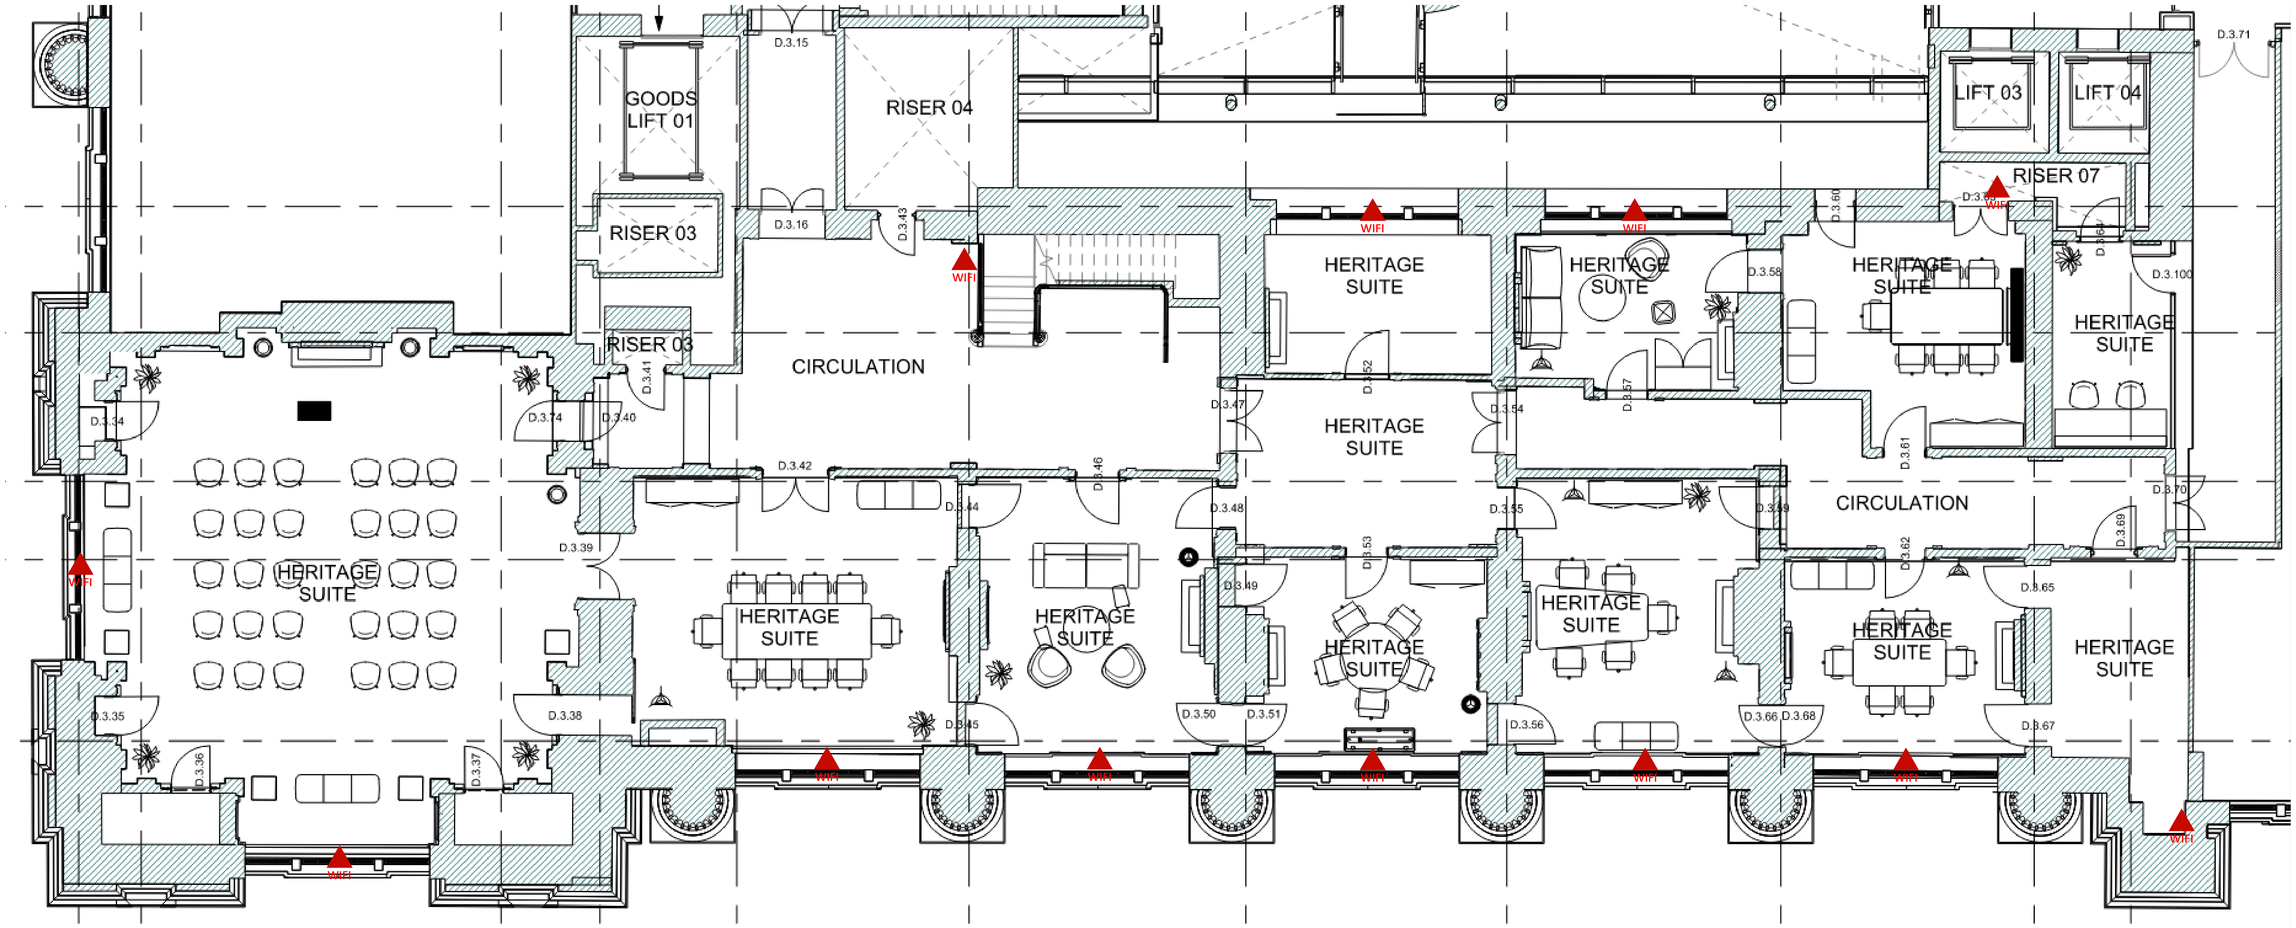

REV	Description	Date
R01	Discussion	09/01/2024

LEGEND:

NOTES:

1, Where possible WiFi points are located within the HVAC void under the windows as existing access points.

2, Circulation area WiFi point to be located within a suitable item of furniture.

DESIGNER	OB
DRAWN BY	OB
REVISION	R01
DATE	09/01/2024
PROJECT N°	
DRAWING N°	

DISCUSSION

CLIENT:

KJ Tait

PROJECT:

Victoria House Development

DRAWING DESCRIPTION:

Level 3 Heritage WiFi Point Locations

Lloret.
Ullswater Crescent, Coulsdon, Surrey
+44 208 4104600 | hello@lloret.co.uk