Imperial Hotel

# Proposed - Roof Plan

IMPERIAL LONDON Family of Hotels

cube_design

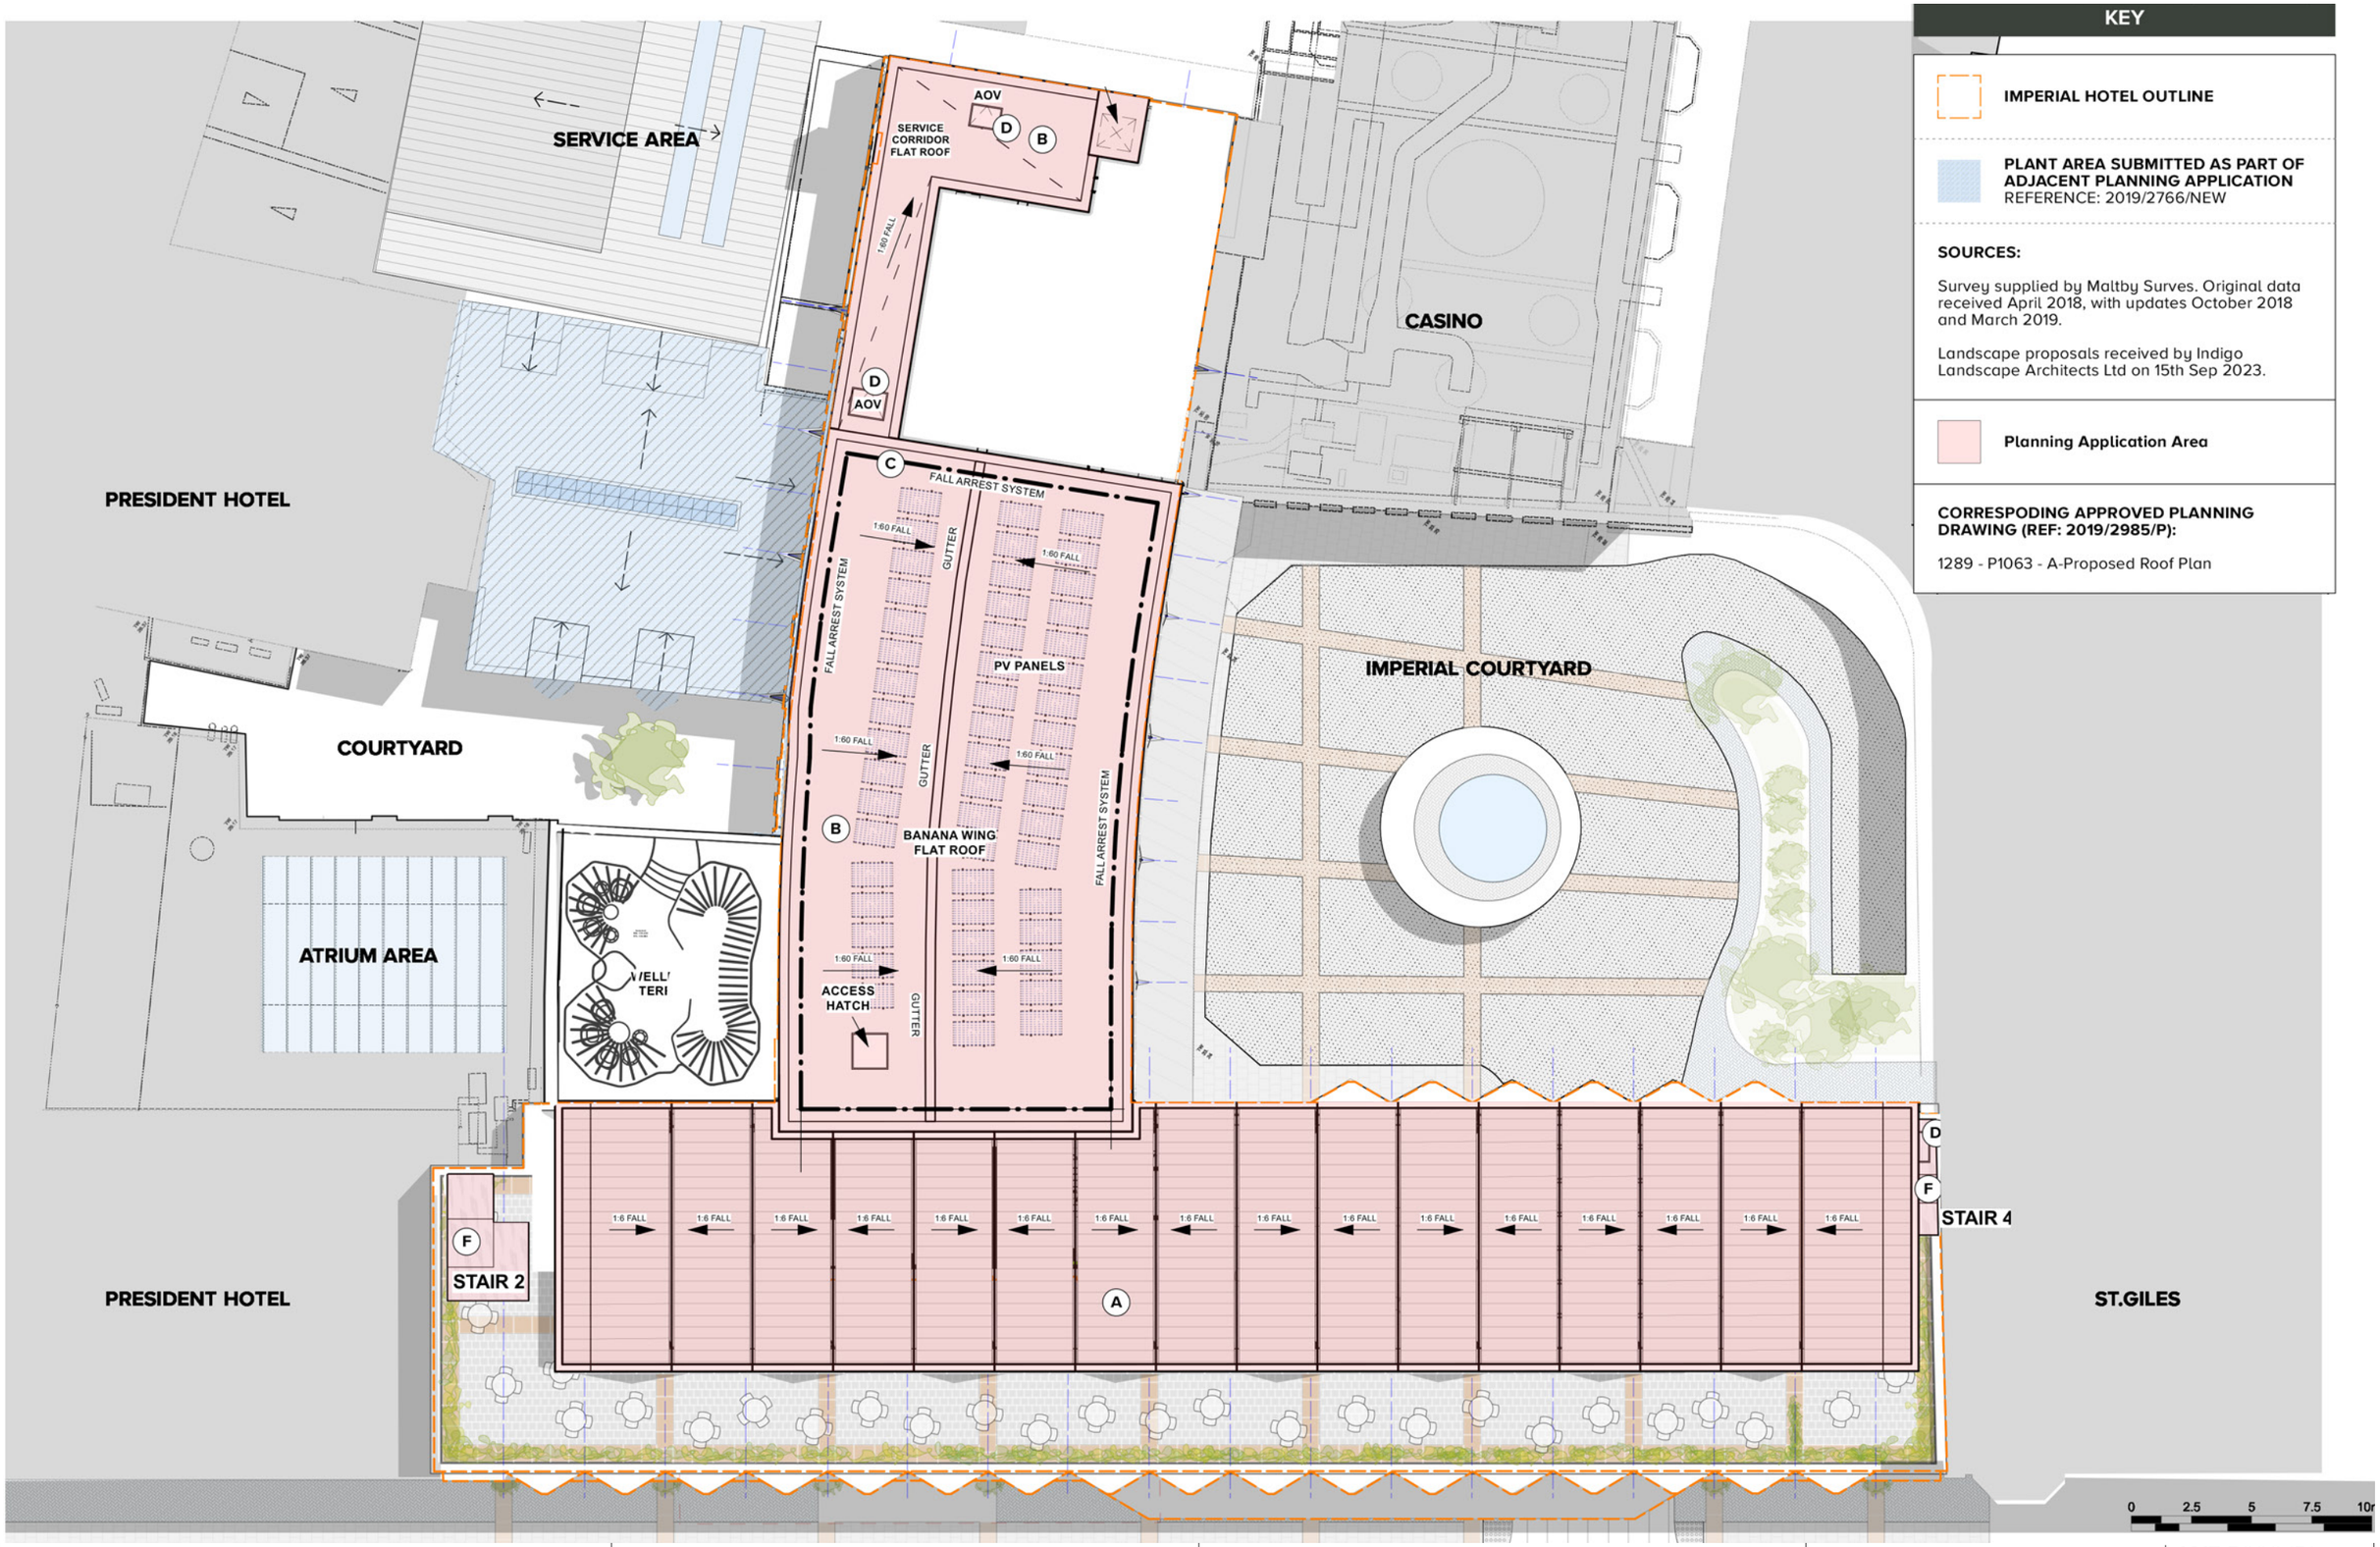


## KEY

IMPERIAL HOTEL OUTLINE

PLANT AREA SUBMITTED AS PART OF ADJACENT PLANNING APPLICATION
REFERENCE: 2019/2766/NEW

**SOURCES:**

Survey supplied by Maltby Surves. Original data received April 2018, with updates October 2018 and March 2019.

Landscape proposals received by Indigo Landscape Architects Ltd on 15th Sep 2023.

Planning Application Area

**CORRESPODING APPROVED PLANNING DRAWING (REF: 2019/2985/P):**

1289 - P1063 - A-Proposed Roof Plan

**PLANNING**

Revisions:

| | | | | |
|---|---|---|---|---|
| A | JLS | VL | 01/11/2023 | Initial Issue. |
| B | JLS | JRG | 20/12/2023 | Landscape information revised. |
| C | JLS | JRG | 19/01/2024 | Landscape information revised. |
| D | JLS | JRG | 23/01/2024 | Landscape information revised |

scale 1:250 @ A3 date 19/10/2023
drawn VL checked JLS

**1417-P006 (D)**

www.cube-designltd.co.uk T: 01425 481 888 cube-design