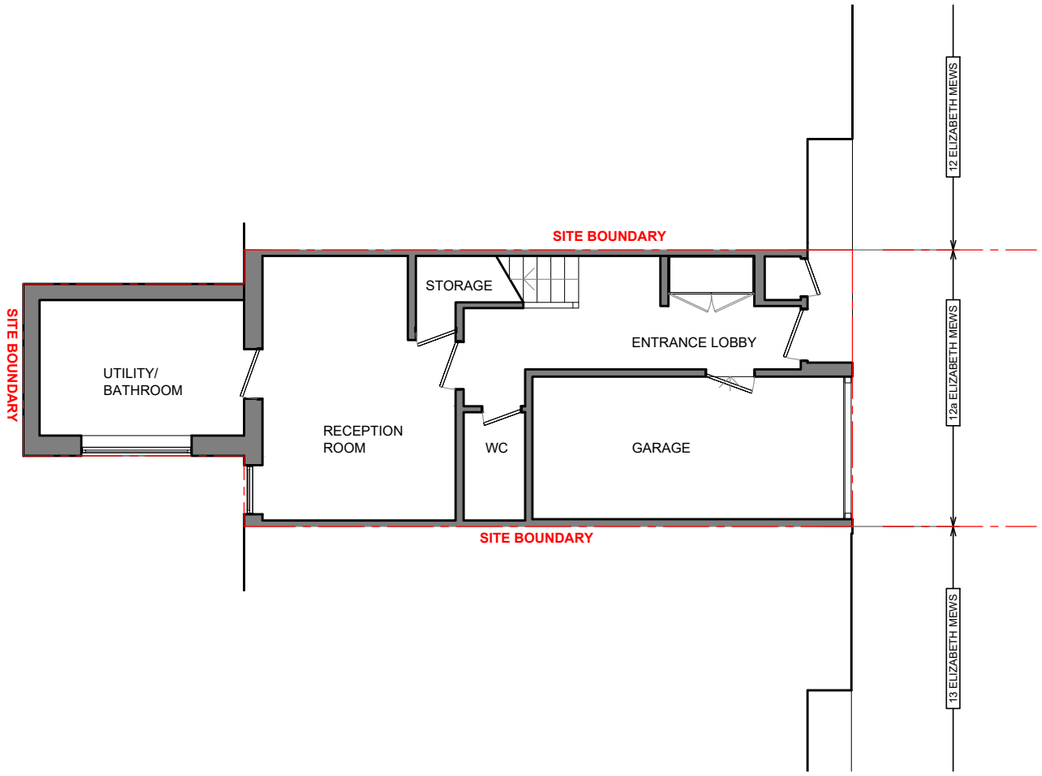

N

1 GROUND FLOOR PLAN - EXISTING_

SCALE 1:100 @ A3

EXISTING WALLS

0 1M 2.5 5 10

TWINNING DESIGN LLP
330 West End Lane
London NW6 1LN
T: +44 (0) 20 7431 9550
E: studio@twinningdesign.com
W: twinningdesign.com

Revisions		Date
A	Issued for comments	20-12-23

Project: 12a ELIZABETH MEWS, LONDON NW3 4TL

Client: EV

Area: -

Description: EXISTING GROUND FLOOR PLAN

Project No.	Date	Scale	Drawing No.	CAD File No.	Revision	Drawn by
2306~ELI	12/23	1:100@A3	GA-EX-PL-01	-	A	EC

Issue: PLANNING

Contractors must verify all dimensions on site before any works are commenced.
This drawing remains the property of TWINNING DESIGN LLP and may not be reproduced in any waywithout prior consent.