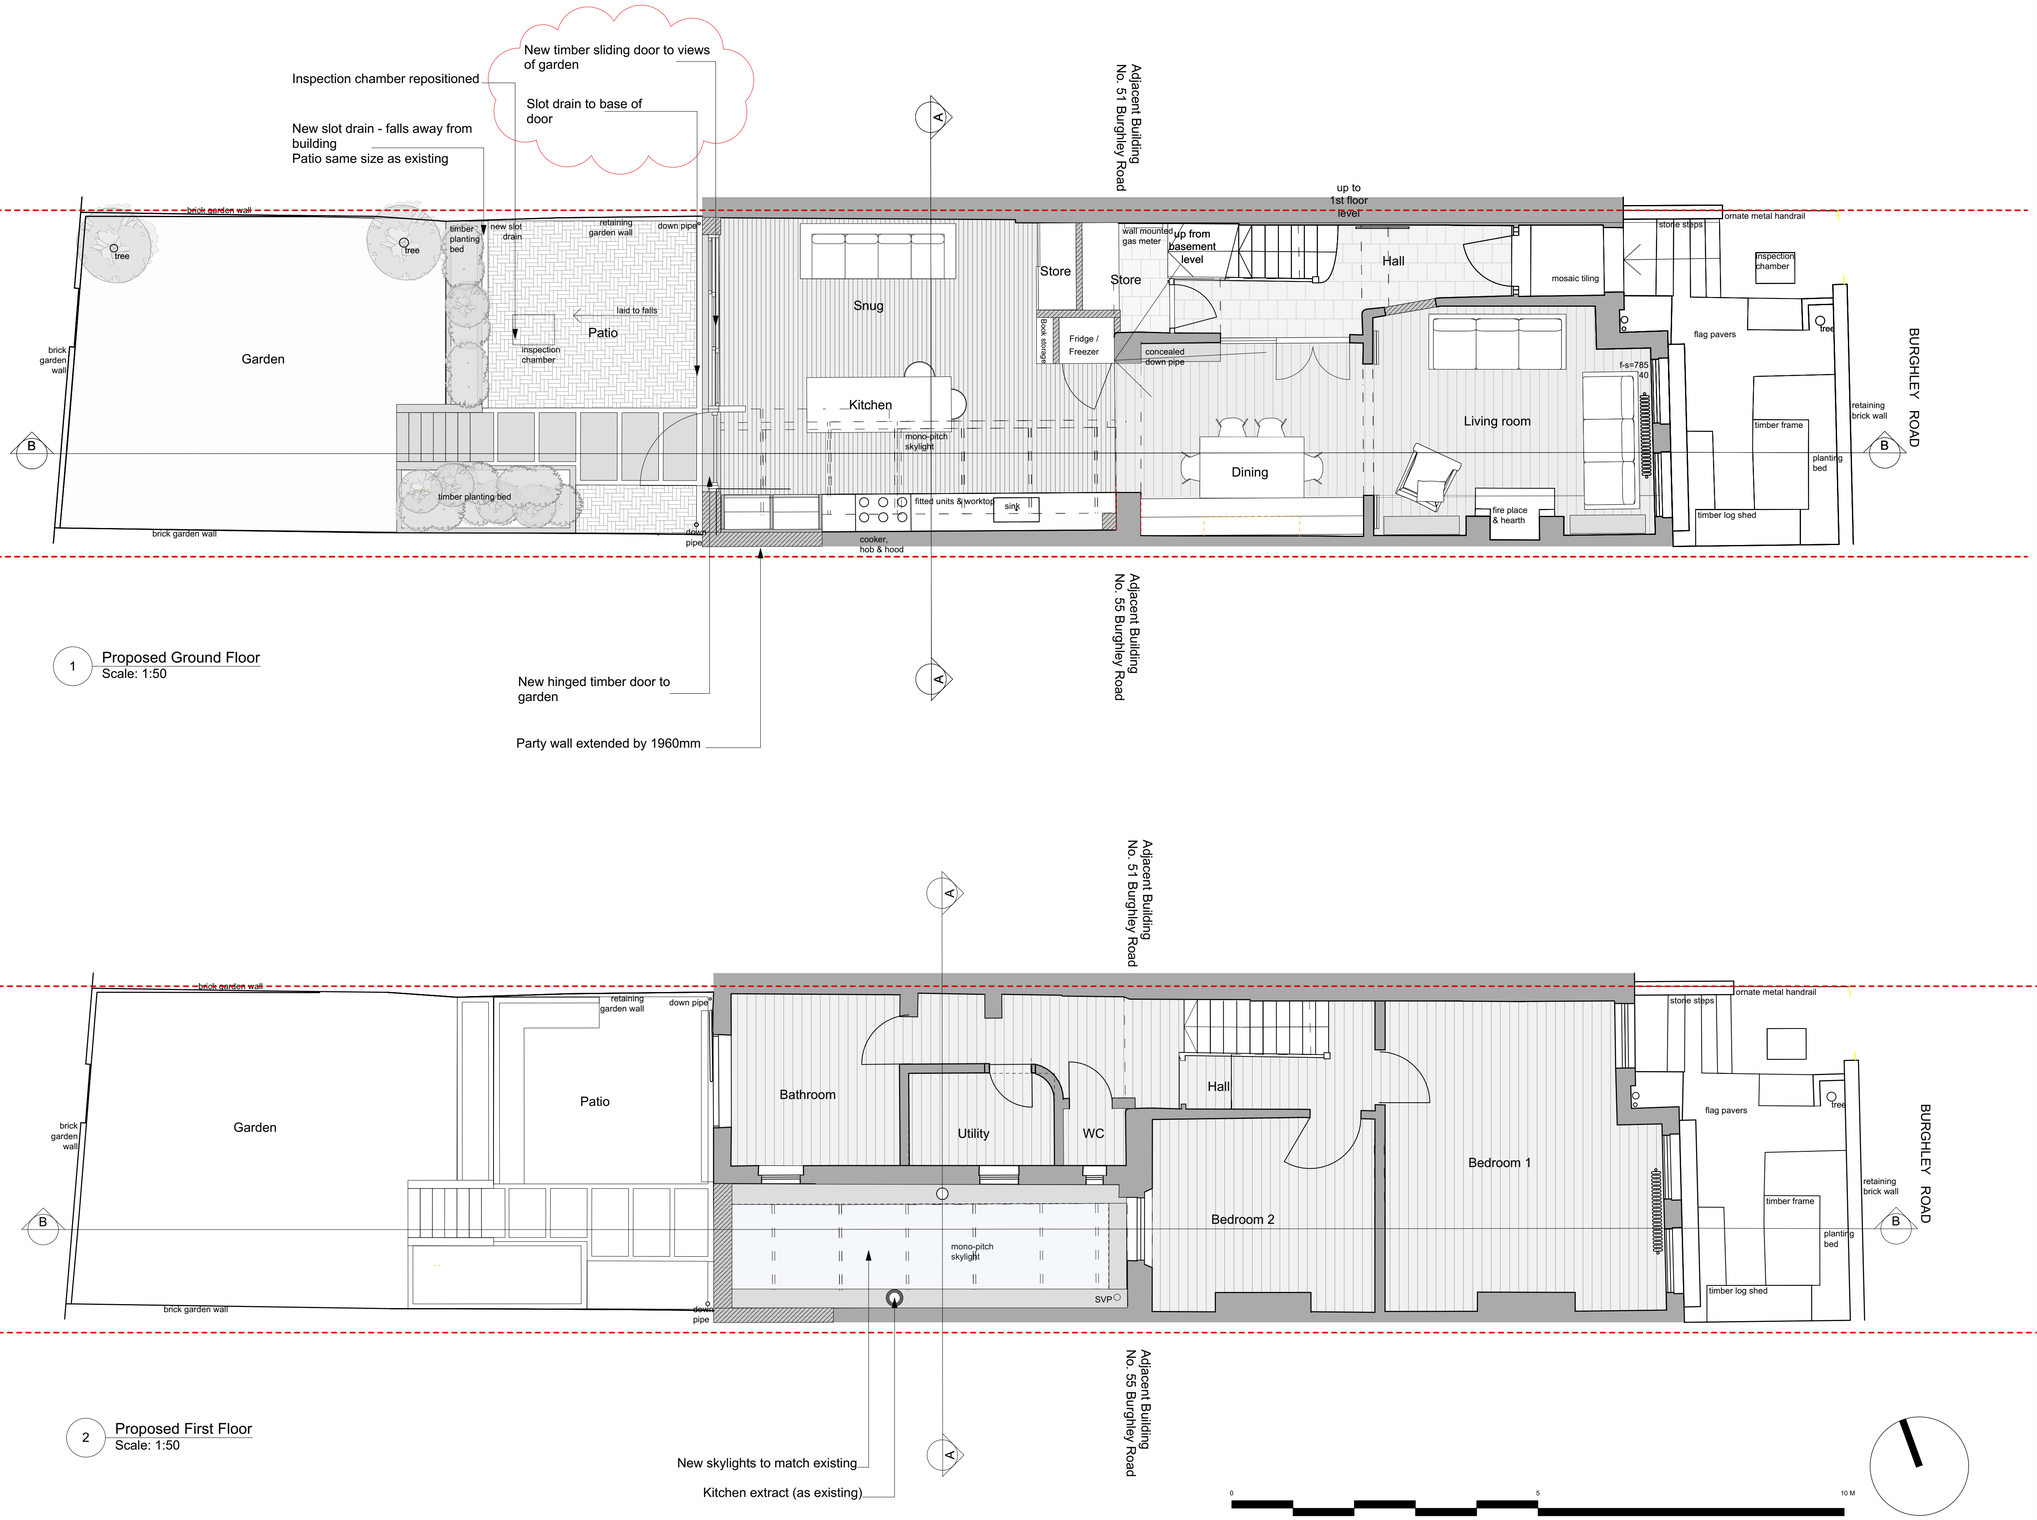

1 Proposed Ground Floor
Scale: 1:50

2 Proposed First Floor
Scale: 1:50

Notes

Project
53 Burghley Road

Client
Ruth Grimberg & Allan Stevenson

Drawing Title
Proposed Ground and First Floor PLANNING

Scale	Date Created
1.50 @ A1	17.07.2023

Drawing Number
22010-703

Revision	Revision Date
A	26.01.2024

Drawn By	Checked By
MS	EB

Do not scale from drawing, all dimensions to be checked on site. Report omissions and discrepancies to the architect immediately

House Of EM
Architecture & Interiors