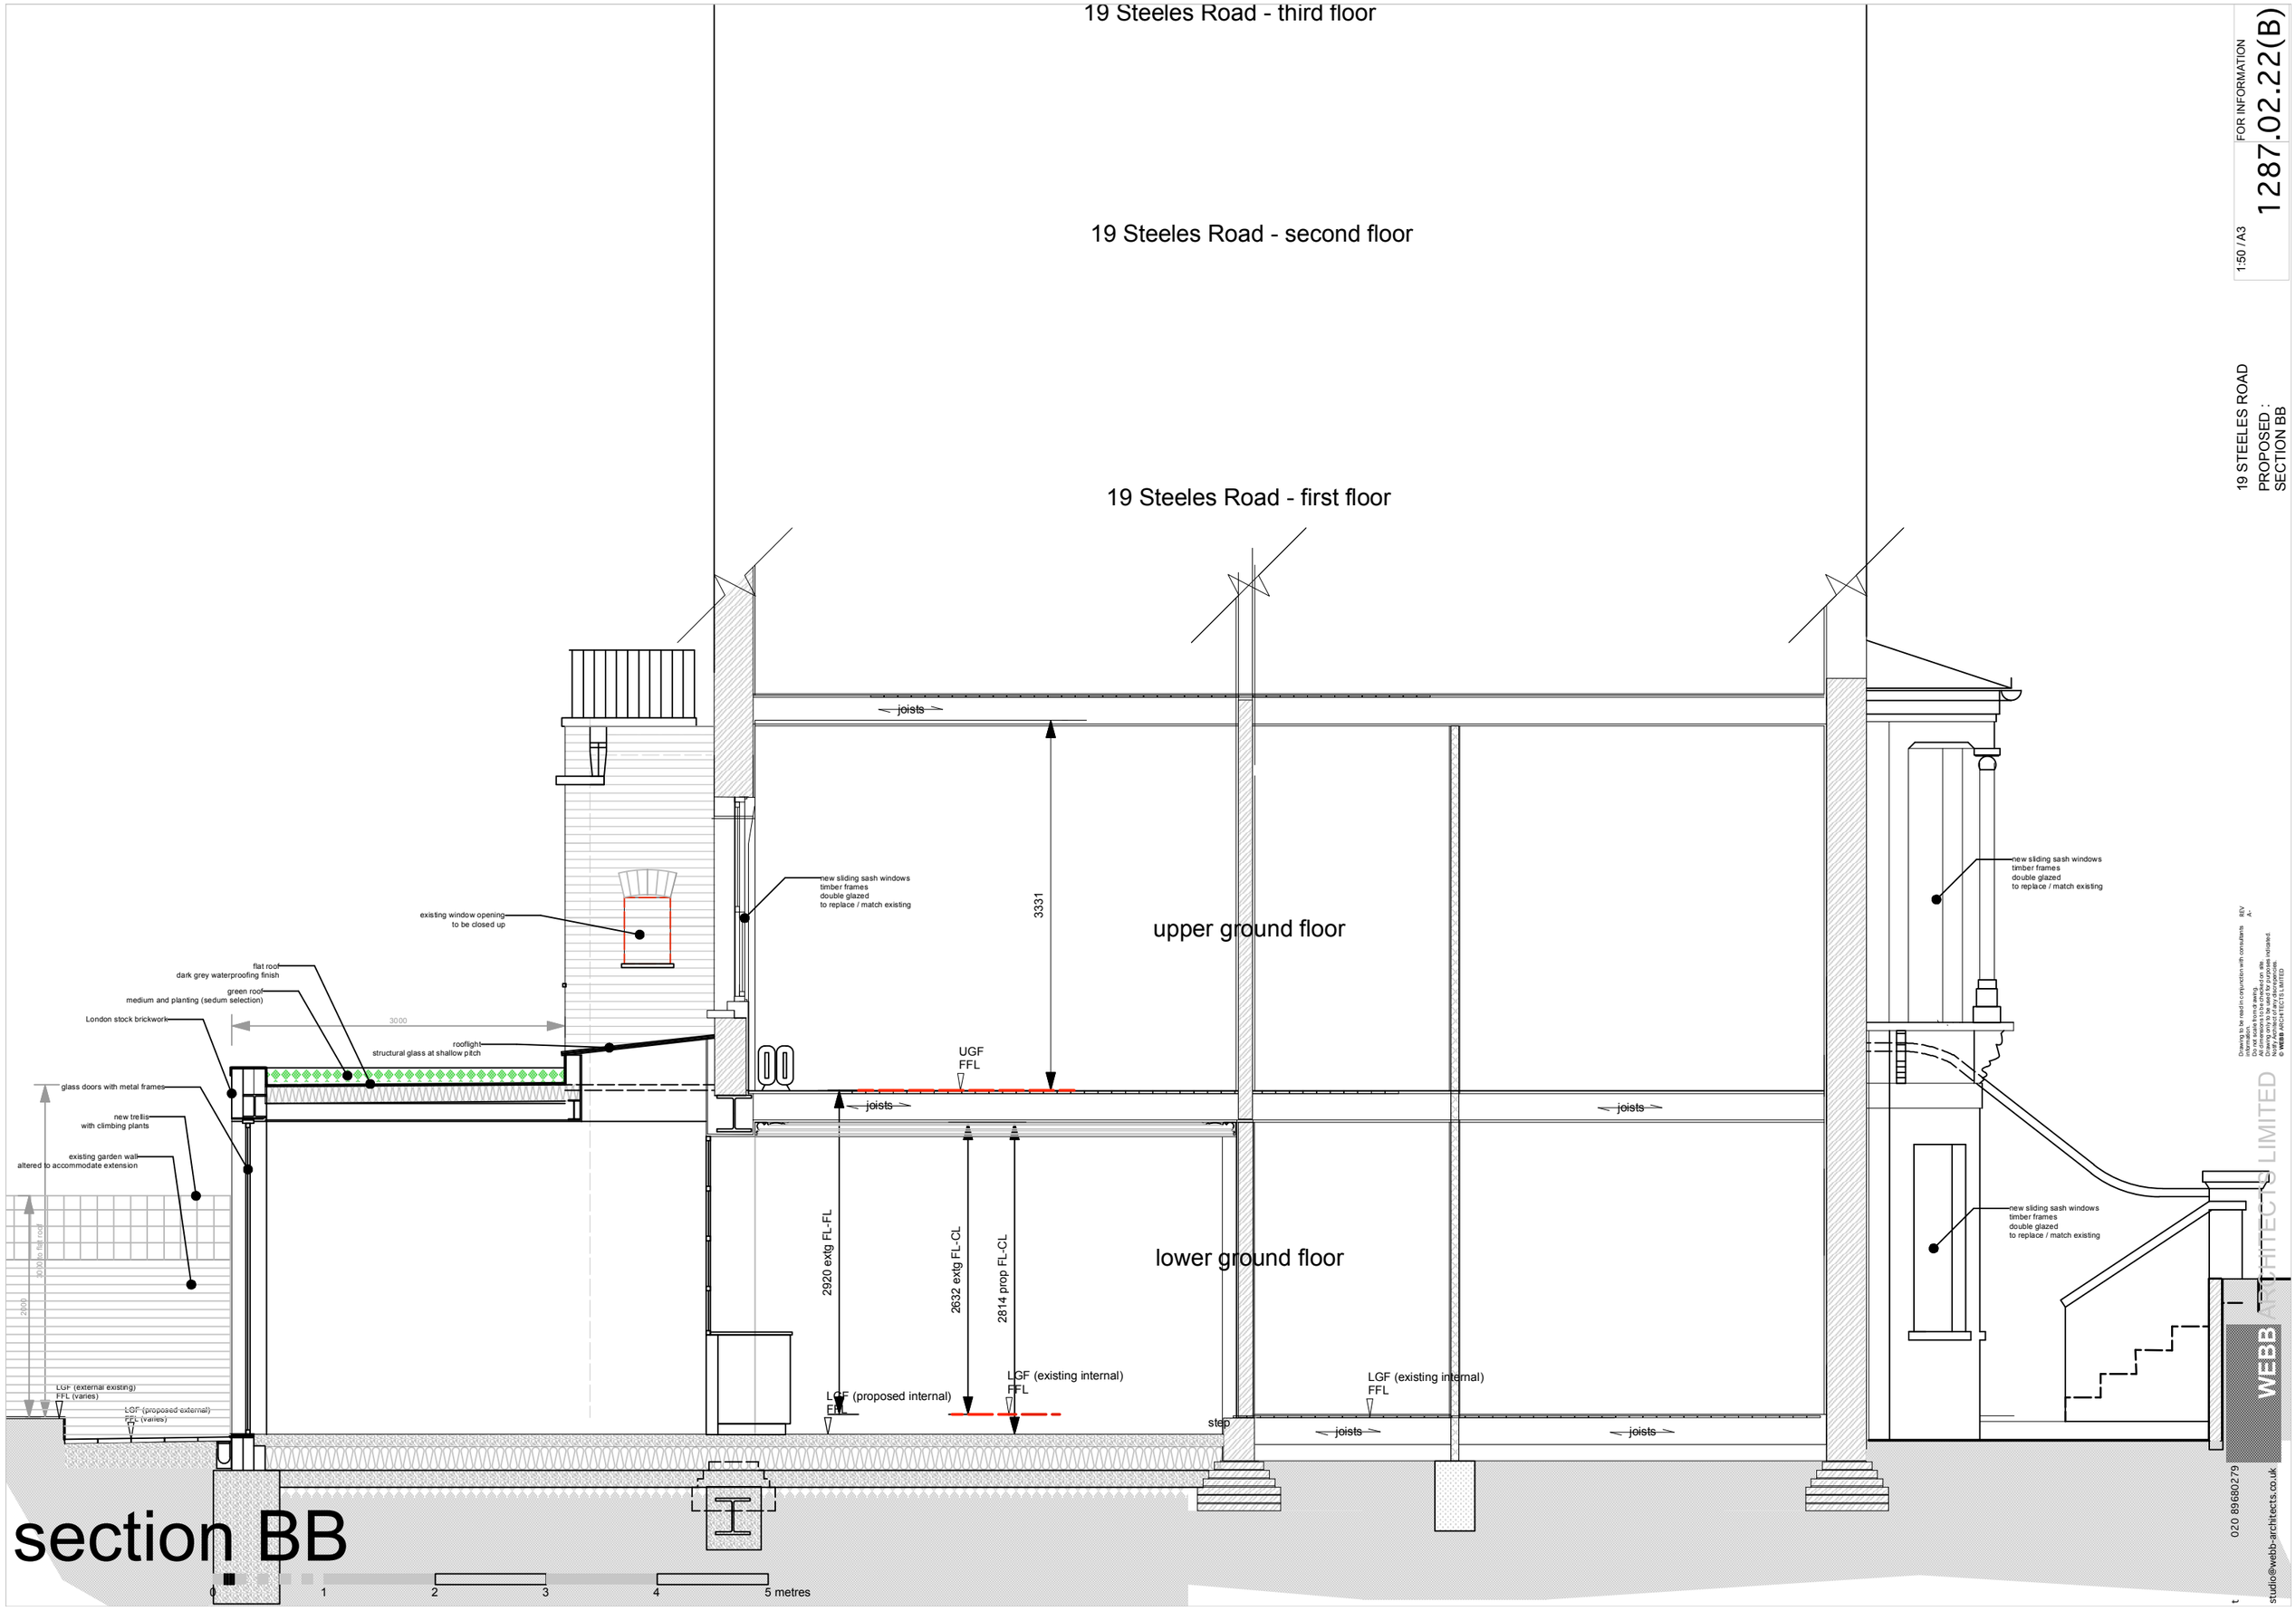
19 Steeles Road - third floor
19 Steeles Road - second floor
19 Steeles Road - first floor
upper ground floor
lower ground floor
joists
3331
UGF
FFL
2920 extg FL-FL
2632 extg FL-CL
2814 prop FL-CL
LGF (proposed internal)
FFL
LGF (existing internal)
FFL
step
new sliding sash windows
timber frames
double glazed
to replace / match existing
existing window opening
to be closed up
flat roof
dark grey waterproofing finish
green roof
medium and planting (sedum selection)
London stock brickwork
3000
rooflight
structural glass at shallow pitch
glass doors with metal frames
new trellis
with climbing plants
existing garden wall
altered to accommodate extension
LGF (external existing)
FFL (varies)
LGF (proposed external)
FFL (varies)
0
1
2
3
4
5 metres
section BB
1:50 / A3
FOR INFORMATION
1287.02.22(B)
19 STEELES ROAD
PROPOSED :
SECTION BB
WEBB ARCHITECTS LIMITED
020 89680279
studio@webb-architects.co.uk