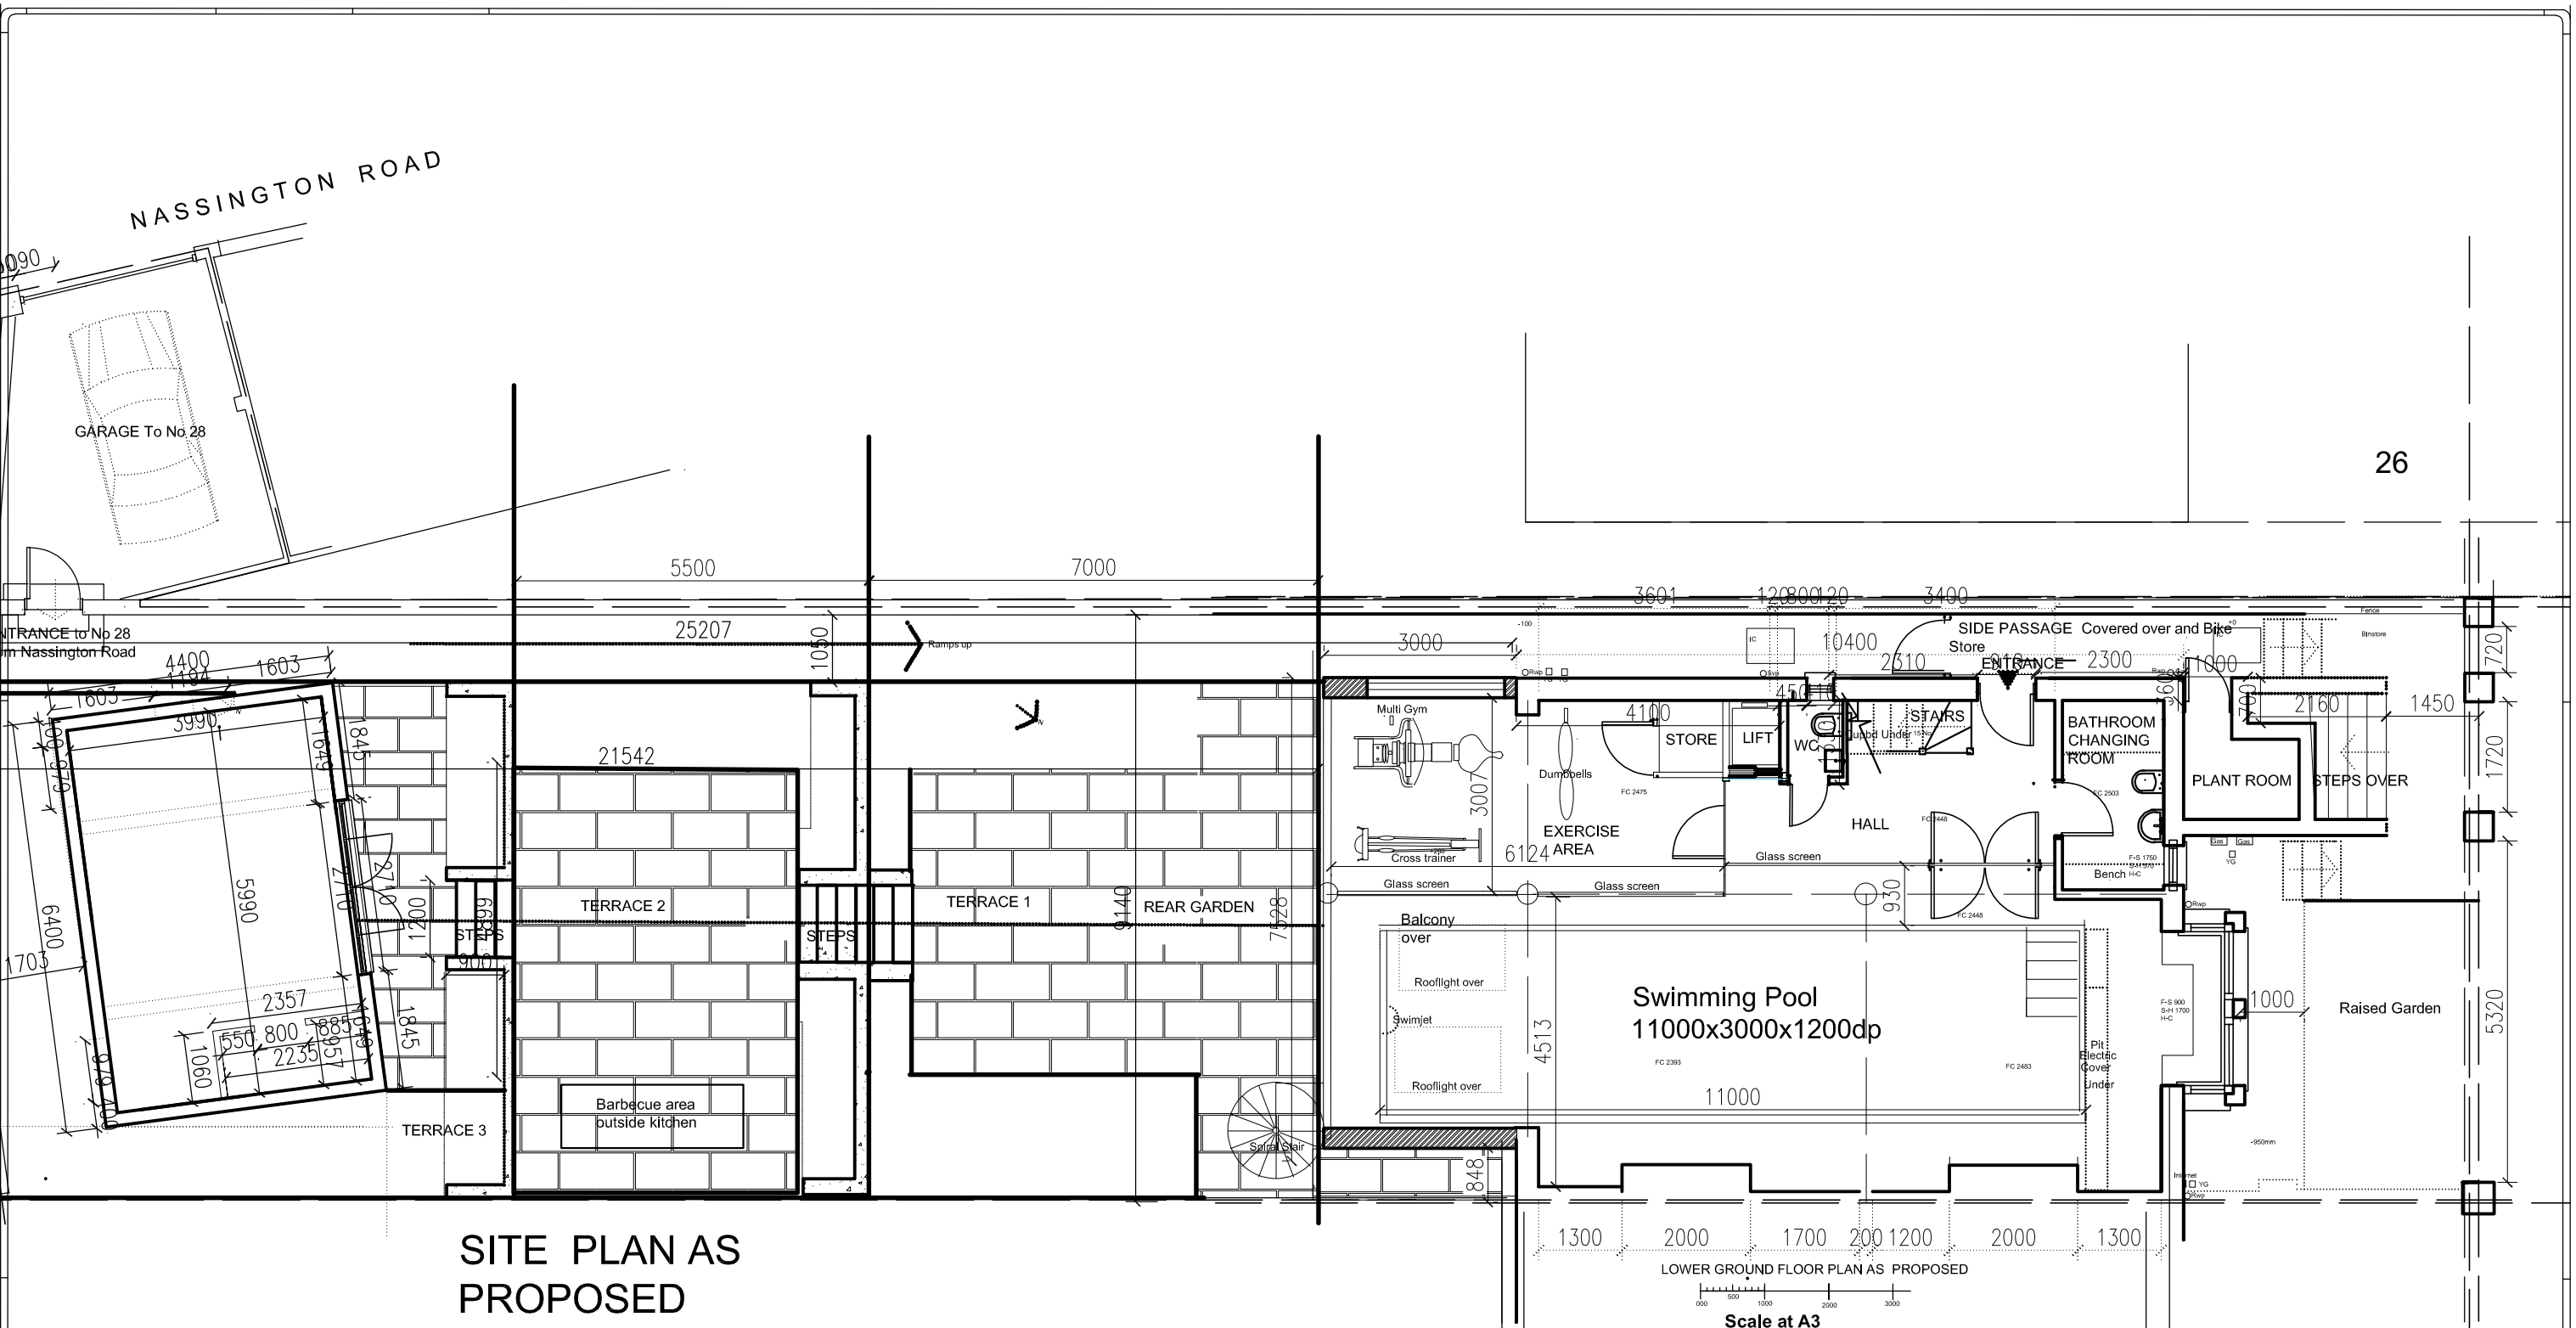

SITE PLAN AS PROPOSED

NEALE & NORDEN CONSULTANTS 17 DARTMOUTH PARK AVENUE LONDON NW5 1JL f 0207 813 4223 e- nordenroy@aol.com	title SITE PLAN AS PROPOSED	REVISIONS NO. DATE DESCRIPTION A B C	project 28 PARLIAMENT HILL LONDON NW3
			SHEET TITLE D02 all dimensions to be verified on site job no. 463/D03 scale 1:100@A3 date 20/01/2024 DRN : K CHK :