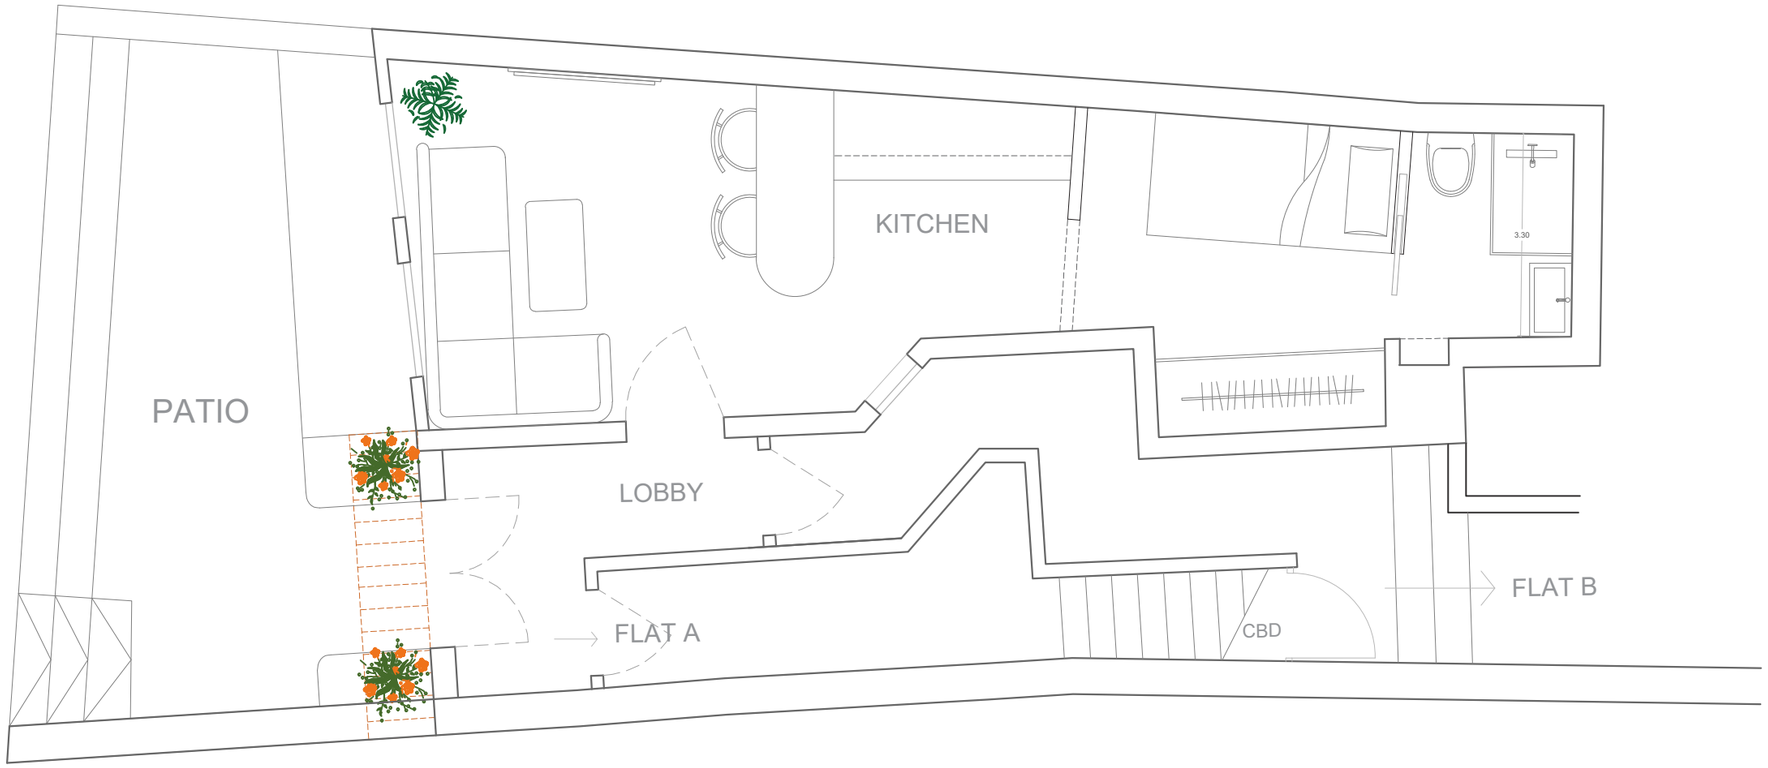


0 1 2 3 4 M

Scale: 1/50 @A3

ARABIA DESIGN STUDIO

ARABIA DESIGN LTD
Company number 14507123

020 36374027
Old Gloucester Street, London, United Kingdom, WC1N 3AX

| | |
|---|---|
| Project | Residential |

Site Address
60 Fortune green road, NW6 1DT

| | |
|---|---|
| Project No. | ARCH04/10/2023 |
| Client | Mr. Kevin Spencer |

Purpose of issue
CHANGE OF USE

| | |
|---|---|
| Architect<br>Hanan Farhat | Interior Architect<br>Boushra Sharafeddine |
| Checked by | Hanan Farhat |

Revision

North Direction

N

Sheet Title

**PROPOSED GF PLAN**

Scale 1/50 @A3

**002**
Sheet No.

Date: 4th January 2024