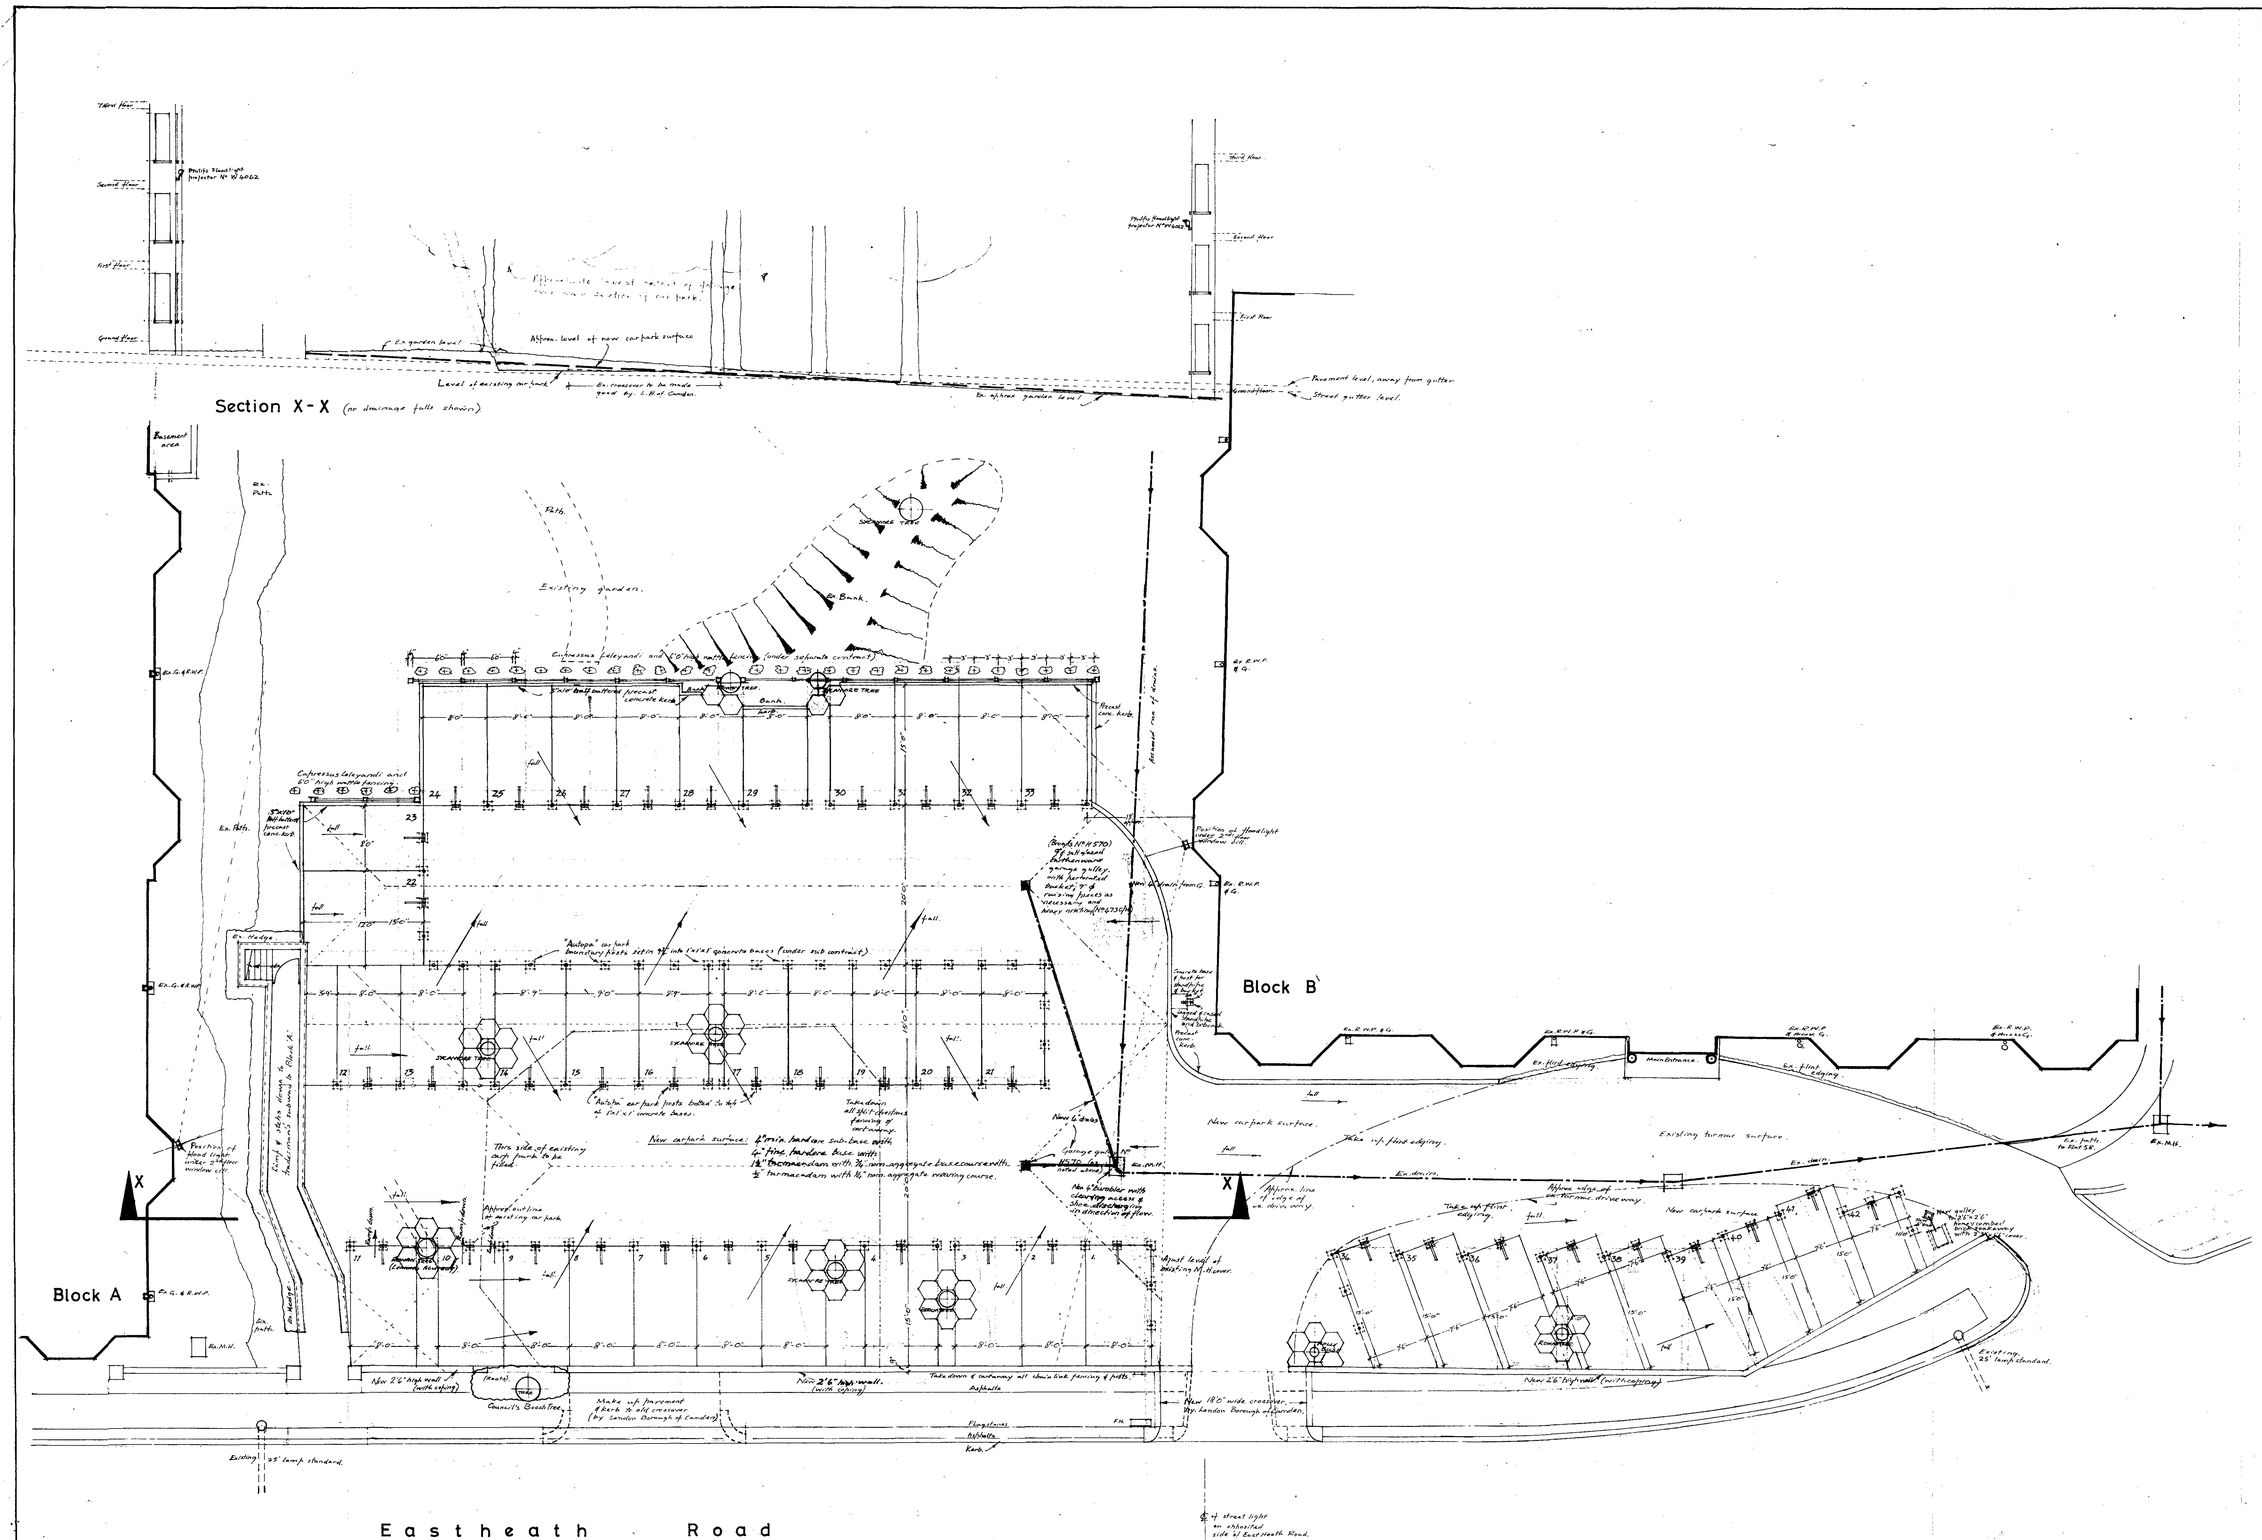

Notes.

1. Dimensions shall not be scaled from these drawings in preference to figured dimensions. Contractors are to check all dimensions on site and any error or omission shall be reported to the surveyors before proceeding with the work.
2. Perforated freegrilles shall be pre-cast concrete hexagonal slabs 26" from straight edge to straight edge and 2" thick & bedded on compacted sharp sand.

Revisions			
No.	Date	Details	Init.
1	8.8.68	Kerbing, freegrilles, drainage and falls, garden wall, garden details. Manholes and gullies reported & need. Tree nurses added.	DGB

MARSH AND PARSONS
5 KENSINGTON CHURCH STREET
CAMPDEN HILL LONDON W.8
TEL: 01-937 6091

CTP/D7/3/A/5459

PROPERTY:
The Pryors, Eastheath Road
Hampstead, N.W.3

DRAWING:
Proposed car park

No. 32/4

SCALE: 1/8" to 1'0" | DATE: July 1968 | DRAWN BY: DGB