1 Proposed Basement Demolition Plan

1 : 50

0m 1m 2m 3m 4m 5m

1:50

REV#	DATE	REVISION
1	15/06/2022	Internal Revision
2	17/04/2023	LPA Application

Harlingford Hotel

61-63 Cartwright Gardens, London, WC1H 9EL, UK

Proposed Basement Floor Demolition Plan

RIBA Chartered Practice
COHANIM ARCHITECTURE

3rd Fl. 207 Regent Street.
London, W1B 3HH
info@cohanimarchitecture.com

Information contained within this drawing is the sole copyright of Cohanim Limited and is not to be reproduced without express permission. No implied licence exists. This drawing is not to be used for land transfer or valuation purposes. All dimensions to be checked on site by the Contractor. Issued for purposes indicated only. Drawing errors and omissions to be reported to Project Architect or Architectural Lead

CURRENT PROJECT STATUS

PLANNING APPLICATION

CLIENT: HH	TRUE NORTH
DRAWN BY: JN	
CHECKED BY: JH	DRAWING NUMBER: 335-03-3.130-2
DATE: 17/04/2023	SCALE: 1 : 50
FILE: 335-CA-01-M3-A000-02.rvt	SHEET SIZE: A1L

1 Proposed Ground Floor Demolition Plan

1 : 50

0m 1m 2m 3m 4m 5m

1:50

REV#	DATE	REVISION
1	15/06/2022	Internal Revision
2	17/04/2023	LPA Application

Harlingford Hotel

61-63 Cartwright Gardens, London, WC1H 9EL, UK

Proposed Ground Floor Demolition Plan

RIBA Chartered Practice
COHANIM ARCHITECTURE

3rd Fl. 207 Regent Street.
London, W1B 3HH
info@cohanimarchitecture.com

Information contained within this drawing is the sole copyright of Cohanim Limited and is not to be reproduced without express permission. No implied licence exists. This drawing is not to be used for land transfer or valuation purposes. All dimensions to be checked on site by the Contractor. Issued for purposes indicated only. Drawing errors and omissions to be reported to Project Architect or Architectural Lead

CURRENT PROJECT STATUS

PLANNING APPLICATION

CLIENT: HH	TRUE NORTH
DRAWN BY: JN	
CHECKED BY: JH	DRAWING NUMBER: 335-03-3.131-2
DATE: 17/04/2023	SCALE: 1 : 50
FILE: 335-CA-01-M3-A000-02.rvt	SHEET SIZE: A1L

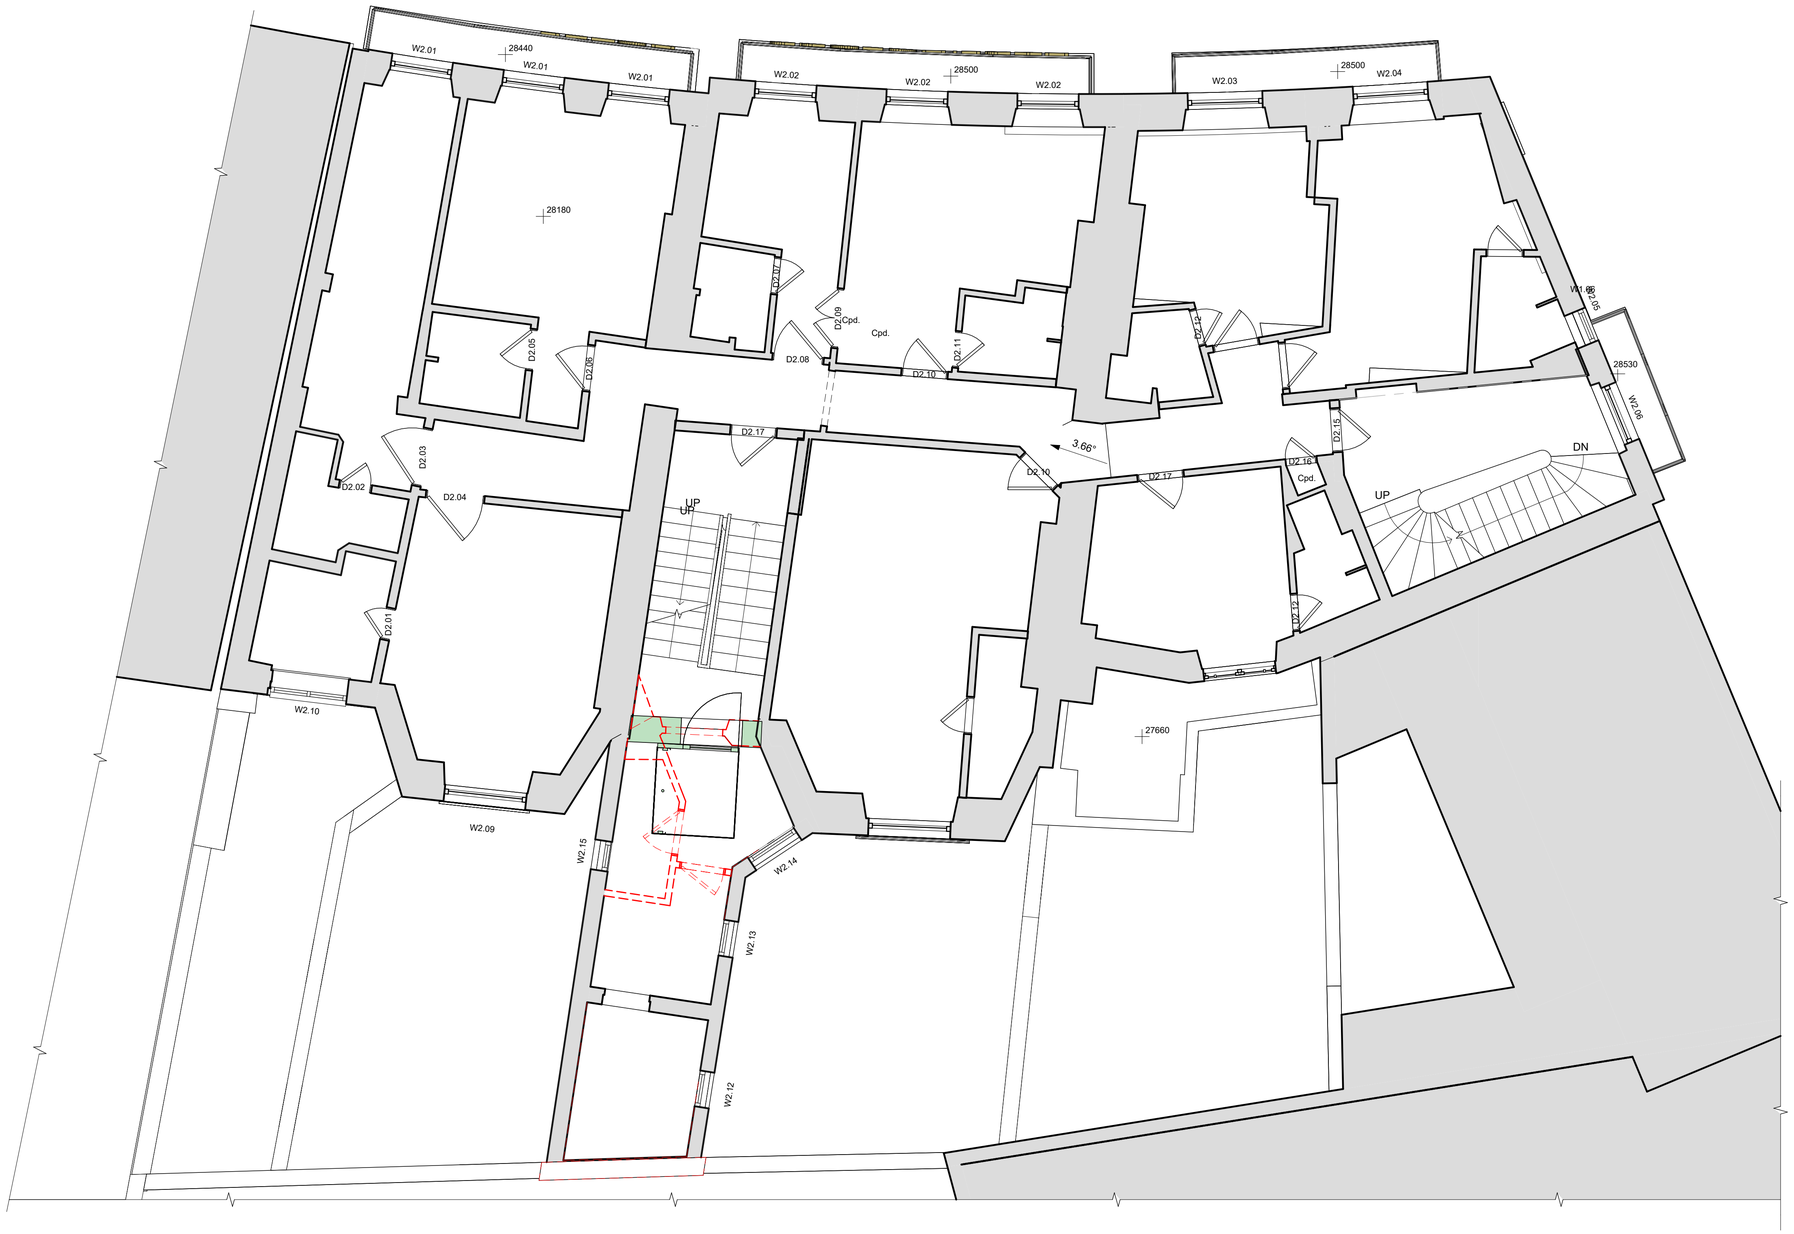

1 **Proposed First Floor Demolition Plan**

1 : 50

0m 1m 2m 3m 4m 5m

1:50

REV#	DATE	REVISION
1	15/06/2022	Internal Revision
2	17/04/2023	LPA Application

Harlingford Hotel

61-63 Cartwright Gardens, London, WC1H 9EL, UK

Proposed First Floor Demolition Plan

RIBA Chartered Practice
COHANIM ARCHITECTURE

3rd Fl. 207 Regent Street.
London, W1B 3HH
info@cohanimarchitecture.com

Information contained within this drawing is the sole copyright of Cohanim Limited and is not to be reproduced without express permission. No implied licence exists. This drawing is not to be used for land transfer or valuation purposes. All dimensions to be checked on site by the Contractor. Issued for purposes indicated only. Drawing errors and omissions to be reported to Project Architect or Architectural Lead

CURRENT PROJECT STATUS

PLANNING APPLICATION

CLIENT: HH	TRUE NORTH
DRAWN BY: JN	
CHECKED BY: JH	DRAWING NUMBER: 335-03-3.132-2
DATE: 17/04/2023	SCALE: 1 : 50
FILE: 335-CA-01-M3-A000-02.rvt	SHEET SIZE: A1L

1 **Proposed Second Floor Demolition Plan**
1 : 50

0m 1m 2m 3m 4m 5m
1:50

REV#	DATE	REVISION
1	04/11/2022	Concept 1
2	17/04/2023	LPA Application

Harlingford Hotel

61-63 Cartwright Gardens, London, WC1H 9EL, UK

Proposed Second Floor Demolition Plan

RIBA Chartered Practice
COHANIM ARCHITECTURE

3rd Fl. 207 Regent Street.
London, W1B 3HH
info@cohanimarchitecture.com

Information contained within this drawing is the sole copyright of Cohanim Limited and is not to be reproduced without express permission. No implied licence exists. This drawing is not to be used for land transfer or valuation purposes. All dimensions to be checked on site by the Contractor. Issued for purposes indicated only. Drawing errors and omissions to be reported to Project Architect or Architectural Lead

CURRENT PROJECT STATUS
PLANNING APPLICATION

CLIENT: HH	TRUE NORTH
DRAWN BY: JN	
CHECKED BY: JH	DRAWING NUMBER: 335-03-3.133-2
DATE: 17/04/2023	SCALE: 1 : 50
FILE: 335-CA-01-M3-A000-02.rvt	SHEET SIZE: A1L

1 **Proposed Third Floor Demolition Plan**

1 : 50

0m 1m 2m 3m 4m 5m

1:50

REV#	DATE	REVISION
1	04/11/2022	Concept 1
2	17/04/2023	LPA Application

Harlingford Hotel

61-63 Cartwright Gardens, London, WC1H 9EL, UK

Proposed Third Floor Demolition Plan

RIBA Chartered Practice
COHANIM ARCHITECTURE

3rd Fl. 207 Regent Street.
London, W1B 3HH
info@cohanimarchitecture.com

Information contained within this drawing is the sole copyright of Cohanim Limited and is not to be reproduced without express permission. No implied licence exists. This drawing is not to be used for land transfer or valuation purposes. All dimensions to be checked on site by the Contractor. Issued for purposes indicated only. Drawing errors and omissions to be reported to Project Architect or Architectural Lead

CURRENT PROJECT STATUS

PLANNING APPLICATION

CLIENT: **HH**	TRUE NORTH
DRAWN BY: **JN**	
CHECKED BY: **JH**	DRAWING NUMBER: **335-03-3.134-2**
DATE: **17/04/2023**	SCALE: **1 : 50**
FILE: 335-CA-01-M3-A000-02.rvt	SHEET SIZE: **A1L**