This drawing is the copyright of Street Elite Associates Limited.Do not scale from drawings. All dimensions and levels to be checked on site prior to commencement of work or manufacture of items. Notify SEA of any discrepancies. This drawing to be read in conjunction with specifications, specialist drawings and any bill of quantities. The Contractor is to comply with all relevant statutory legislation whether or not specifically stated on these drawings.

Allow for Townhouse signage. 150mm high built up letters with 60mm black returns. Opal acrylic faces with internal LED illumination. Internally suspended behind glazing fixed to 75 x 25mm black base rail on 25mm square black vertical rods.

Allow for new 450x450mm Townhouse projecting sign with aluminum tray finished to stylish pink to match ref: RGB 240/170/155 & HEX #F0ab9c with pushed through letters with black faces.
Mounted to landlord bracket.

Allow for new reverse cut vinyls applied internally to glazing. Refer to seperate signage document for details

Existing shopfront doors and hardware to be retained

Hiring Vinyl to be located at low level on entrance door

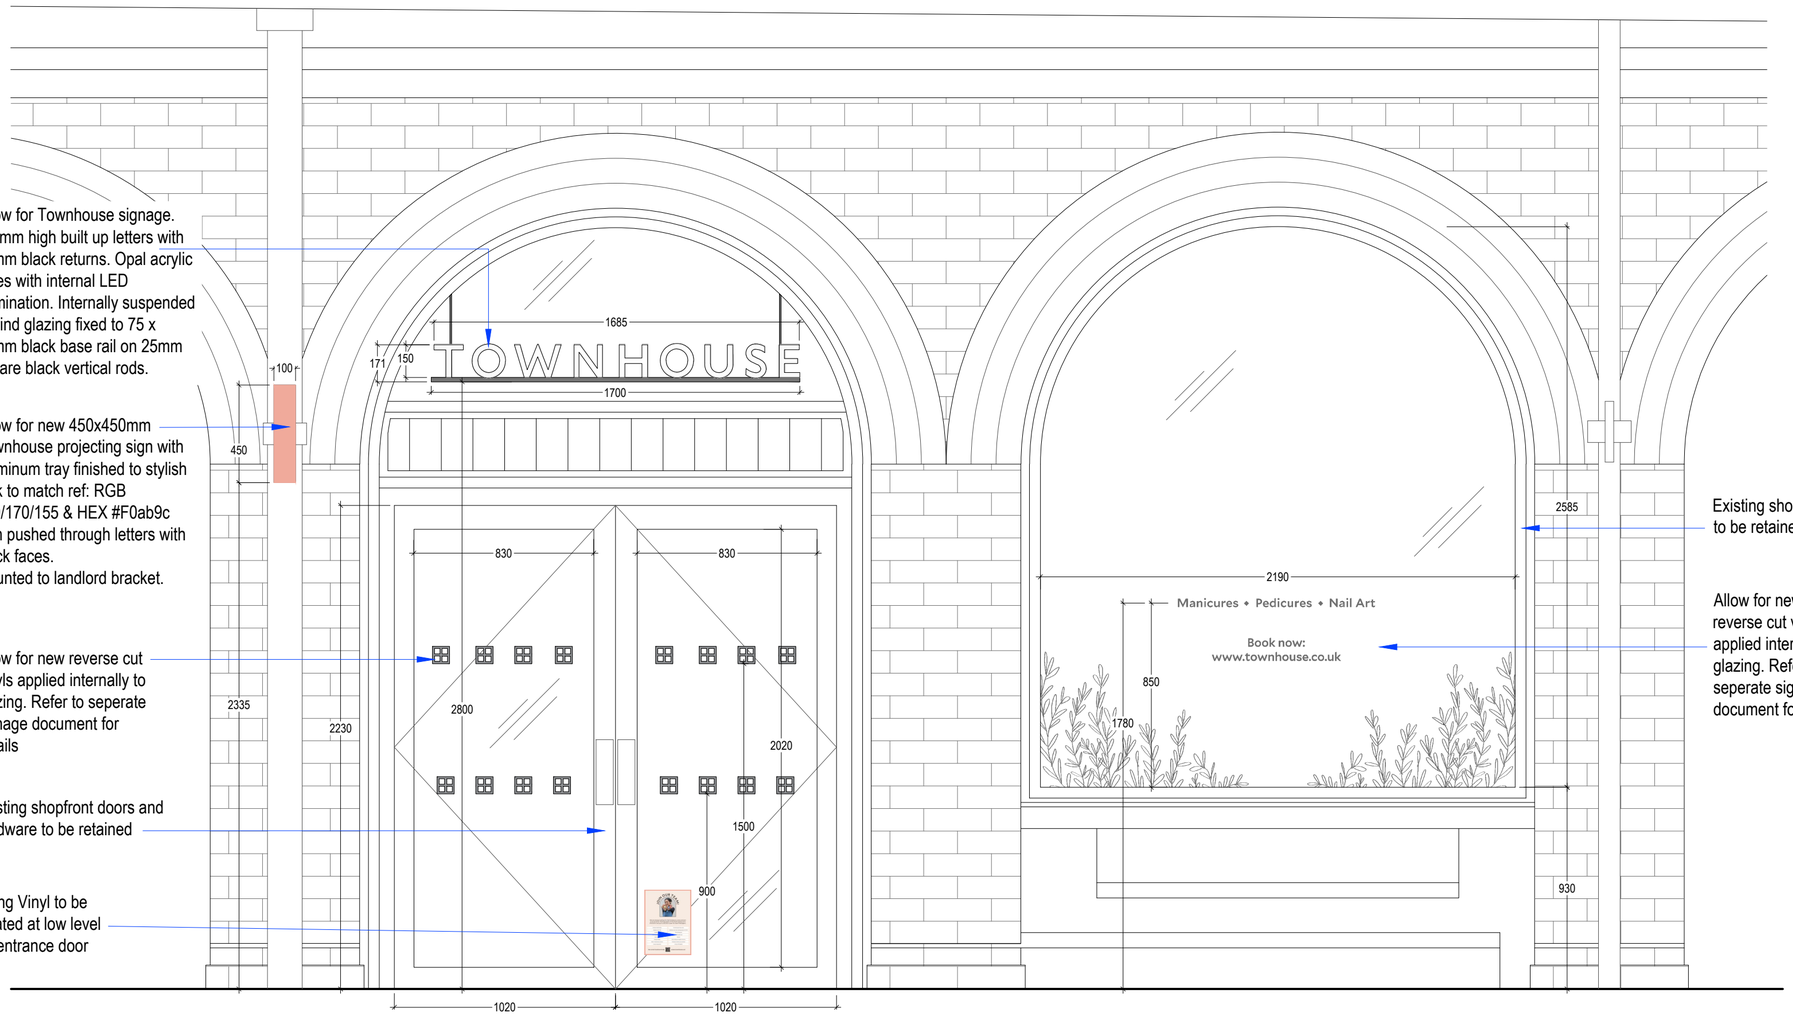

PROPOSED ELEVATION A-A
SCALE 1:20

Existing shopfront to be retained

Allow for new reverse cut vinyls applied internally to glazing. Refer to seperate signage document for details

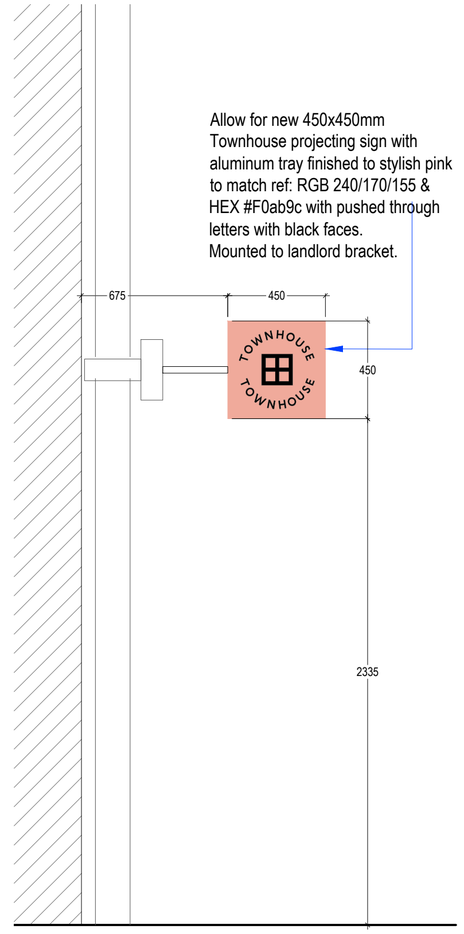

Allow for new 450x450mm Townhouse projecting sign with aluminum tray finished to stylish pink to match ref: RGB 240/170/155 & HEX #F0ab9c with pushed through letters with black faces.
Mounted to landlord bracket.

PROPOSED ELEVATION B-B
SCALE 1:20

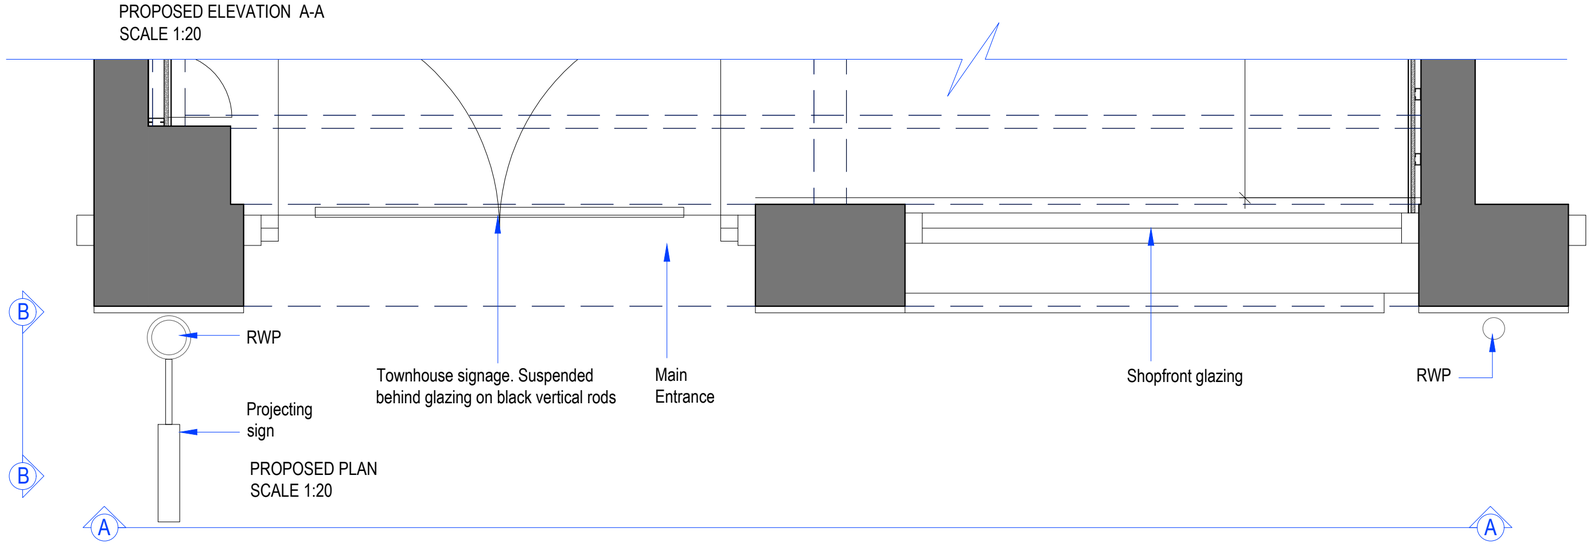

PROPOSED PLAN
SCALE 1:20

- ELEVATIONS TO BE READ INLINE WITH LATEST SIGNAGE PROPOSAL BY SIGNAGE CONTRACTOR. ALL SIGNAGE TO BE APPROVED BY LL PRIOR TO MANUFACTURE
- ALL SIGNAGE TO BE MANUFACTURED & SUPPLIED BY TOWNHOUSE APPROVED SIGNAGE CONTRACTOR

EXTERNAL WORKS
- ALL DIMENSIONS TO SIGNAGE AND VINYLS TO BE CONFIRMED PRIOR TO MANUFACTURE
- SIGNAGE SUBJECT TO ADVERTISING CONSENT APPROVAL

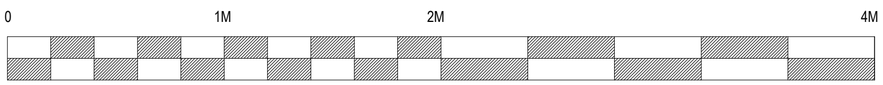

SCALE BAR SCALE 1:20

s|e|a DESIGN GROUP

Client:	TOWNHOUSE
Project:	London Coal Drops Yard
Drg title:	Proposed External Elevations
Scheme:	Townhouse
Scale:	1:20@A2
Date:	21.02.24
Drg No:	223172/ADV
Rev:	
Drg by:	GD
Check	CW
Rev by:	

SEA Design Group, Unit 13D Princes Drive, Kenilworth, Warwickshire CV8 2FD UK
Email: office@seadesigngroup.com
Telephone: +44 (0)1926 864440