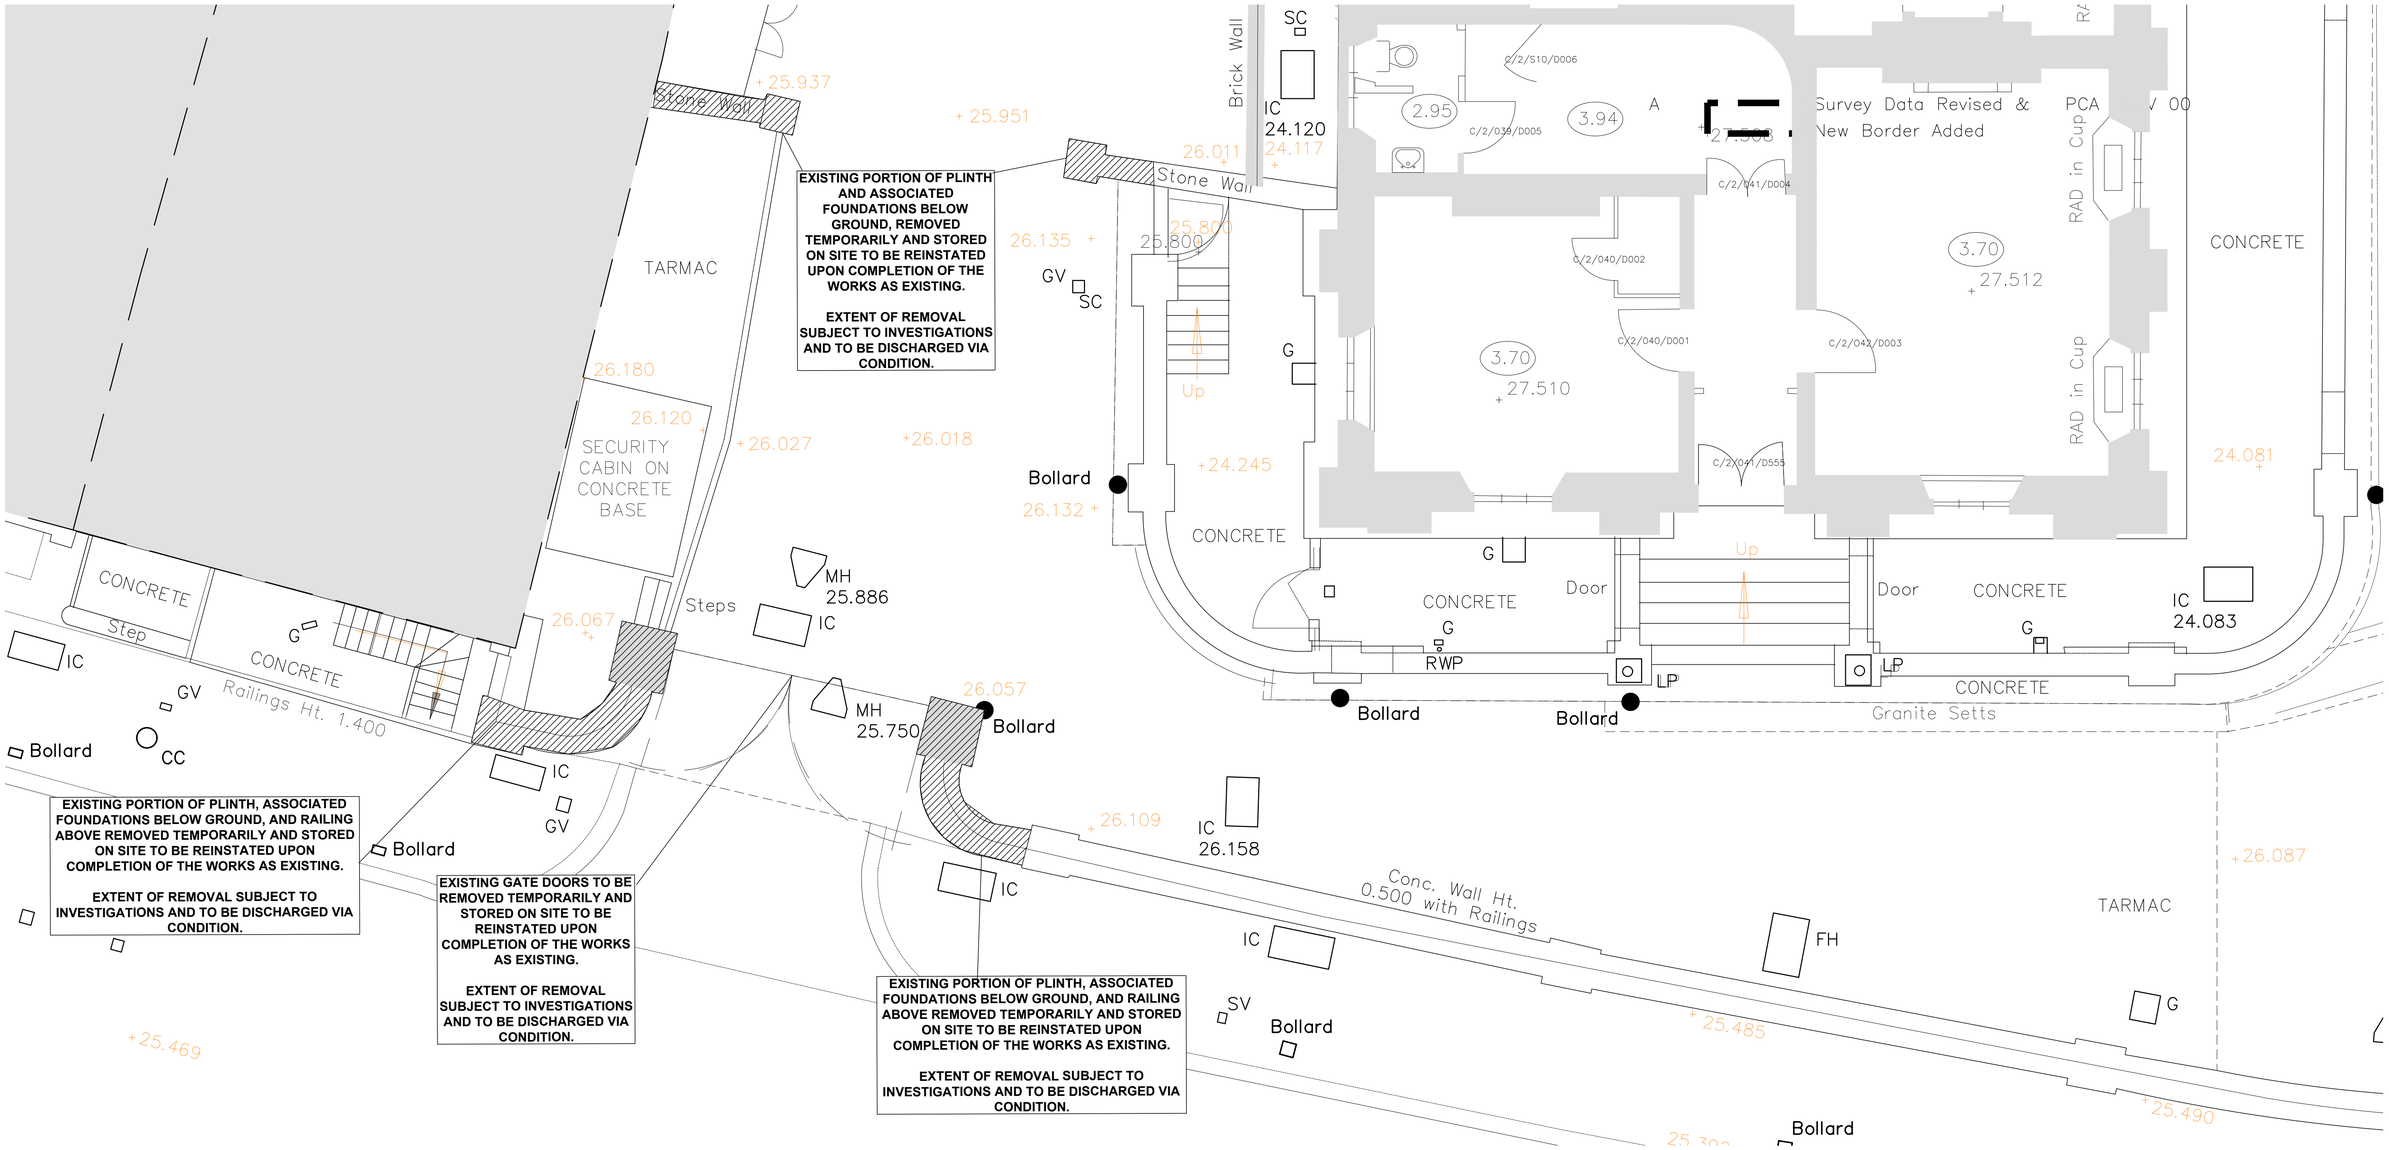

KEY PLAN:

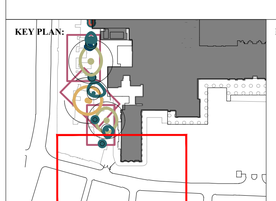

NOTES:

KEY:

Extent of temporary removal of fabric to be reinstated as existing on completion of the works.

0 0.25 2 3

REVISIONS:

P1 - Planning - 19.10.2023
P2 - Planning Addendum - 07.02.2024
P3 - Planning Add. Client comments - 13.02.2024

BRITISH MUSEUM
ENERGY CENTRE PROGRAMME

ENABLING WORKS DEMOLITIONS
SOUTH WEST GATE DEMOLITIONS

DRAWING NO:
1077J-WW-SW-01-DR-A-1905

SCALE: 1:50 @ A1

DATE: 06.10.2023

WRIGHT & WRIGHT ARCHITECTS
89/91 Bayham Street
London NW1 0AG
TEL 020 7428 9393
FAX 020 7428 9394
ww@wrightandwright.co.uk
www.wrightandwright.co.uk