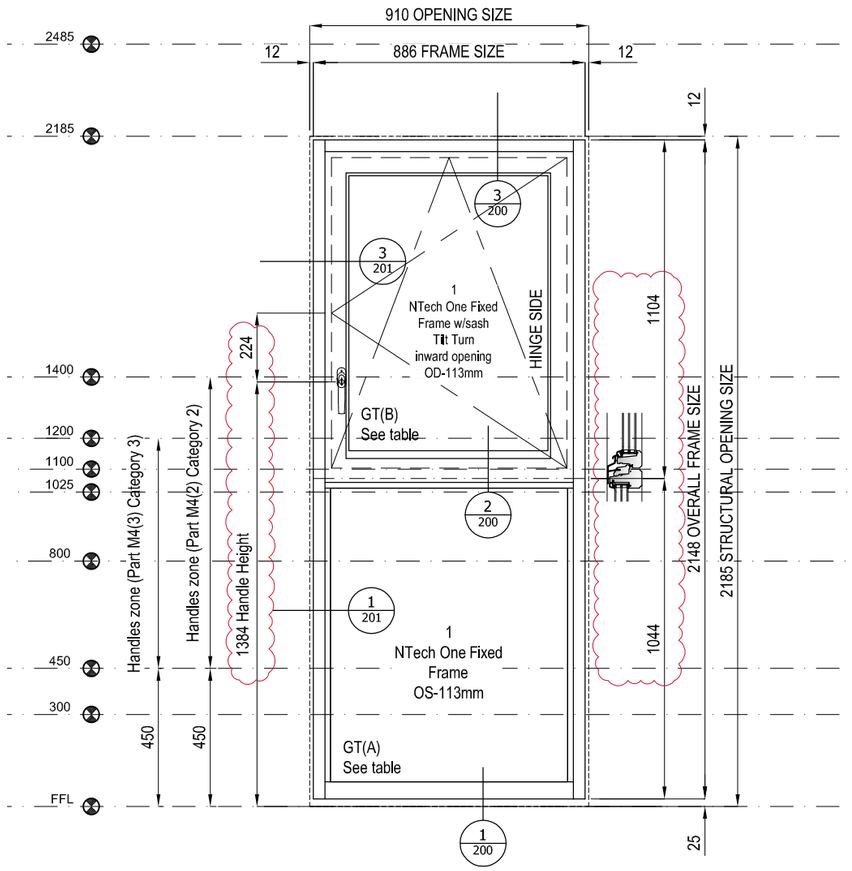

VIEW FROM OUTSIDE

WINDOW TYPE - WT-02A, WT-02B & WT-02C

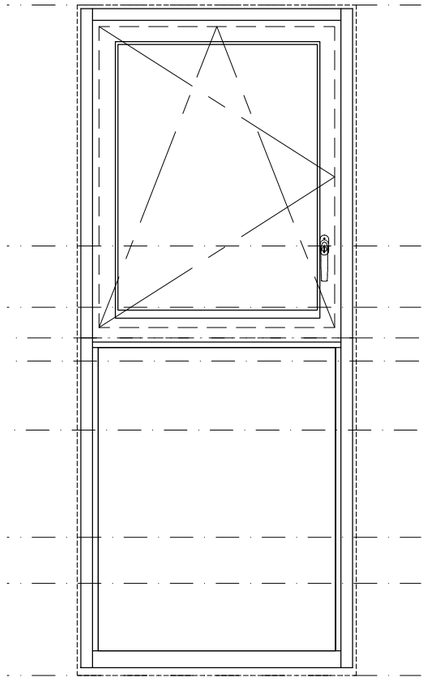

WINDOW TYPE - WT-02AH, WT-02BH & WT-02CH

SPECIFICATION

OD - ND NTech One fixed frame w/ sash
TILT TURN open in
113mm frame width including 8mm Aluminium
Silver line
Handle with key (fully locked)
Silver line
See window type for Handle position.

FA - ND NTech Villa Fixed Frame
Profile drawings 100mm - N360921

OS - ND NTech One fixed frame w/ sash
SIDE HUNG open in
113mm frame width including 8mm Aluminium
Handle with key (fully locked)
Silver line
Handle in bottom
SBD PAS24:2016

FRAME FINISH -
External: ALUMINIUM RAL 1019 matt Grey Beige (30% Gloss)
Internal: RAL 9010 White

CILL FINISH -
External: ALUMINIUM RAL 3012 matt Beige Red (30% Gloss)

GLASS - Specifications:
Please also refer to Nordan Technical Submissions
All Units to have Grey Spacer Bar RAL 7035

Glass Type 1 - **GT1** ACOUSTIC VISION SAFETY GLASS EXTERNALLY
SBD Compliant
Sound reduction 44.2 LowE w/LowE WES/Ar
Construction 8,76ES+18G+4+12G+ES6

Glass Type 2 - **GT2** ACOUSTIC VISION SAFETY GLASS INT/EXT
SBD Compliant
Sound reduction 44.2 w/Toughened HST/LowE 2s WES/Ar
Construction 8,76ES+18G+4+12G+#ES6

Glass Type 3 - **GT3** VISION SAFETY GLASS EXTERNALLY
Lam 33.1 w/Low E 2s WES/Ar
Construction 6,38ES+10G+4+12G+ES4

Glass Type 4 - **GT4** VISION SAFETY GLASS INT/EXT
Lam 33.1 LowE w/Toughened LowE HST MTECH/Ar
Construction 6,38ES+16G+4+18G+#ES6

Glass Type 5- **GT5** VISION SAFETY GLASS EXTERNALLY
SBD Compliant
Lam 33.2 w/LowE 2s WES/Ar
Construction 6,76ES+10G+4+12G+ES4

Glass Type 6- **GT6** VISION SAFETY GLASS INT/EXT
SBD Compliant
Lam 33.2 LowE w/Toughened LowE HST MTECH/Ar
Construction 6,76ES+16G+4+16G+#ES4

FOR WINDOW LOCATIONS & QUANTITIES
PLEASE REFER TO SCHEDULES
ARP3-NOR-BA-ZZ-SH-X-31401 - BLOCK A
ARP3-NOR-BB-ZZ-SH-X-31401 - BLOCK B
ARP3-NOR-BC-ZZ-SH-X-31401 - BLOCK C

1 WINDOW TYPE - WT-02A, WT-02B & WT-02C
1:20

NorDan
www.NorDan.co.uk
NorDan UK Ltd. 3 Almondview Office Park, Livingston. EH54 6SF
Tel: 01506 433173

DETAILS ON THIS DRAWING ARE THE COPYRIGHT OF NorDan AND MUST NOT BE REPRODUCED IN WHOLE OR PART WITHOUT PERMISSION

PLEASE, DO NOT SCALE FROM THIS DRAWING

IMPORTANT NOTES
(The recipient will be deemed to have cognisance and acceptance of all these notes) This drawing must be checked by the client, his agent or the main contractor and approved in writing. Any subsequent written instruction to manufacture (Including "No Comment") shall constitute approval. Manufacture cannot commence until approved. Thereafter the client or the main contractor will be liable for any additional expenses incurred by the manufacturer and their agents for any alteration to the design detail or layout requested by them.

CDM REGULATIONS
DESIGN RISK ASSESSMENT
The size and shape of individual units for this project have been designed to satisfy the overall design requirements for the building. All persons handling and installing such units should be aware that there are risks associated with this type of work that cannot be designed out.

In addition to the hazard/risk normally associated with the type of work detailed in this drawing, note the following risk information.

Rev.	Description	Date
C01	FOR CONSTRUCTION	19-01-24
P01	FOR APPROVAL	04-12-23

Main Contractor: Wates Residential
Project: Abbey Road Phase 3
Drawing Title: WINDOW TYPE - WT-02A, WT-02B & WT-02C
Drawn By/Date: XSL/NOV 23
Checked By/Date: XSL/NOV 23
Scale: 1:20 @A3
Dwg. No.: ARP3-NOR-ZZ-ZZ-DR-X-31101
Rev.: C01
Issued for: For Construction