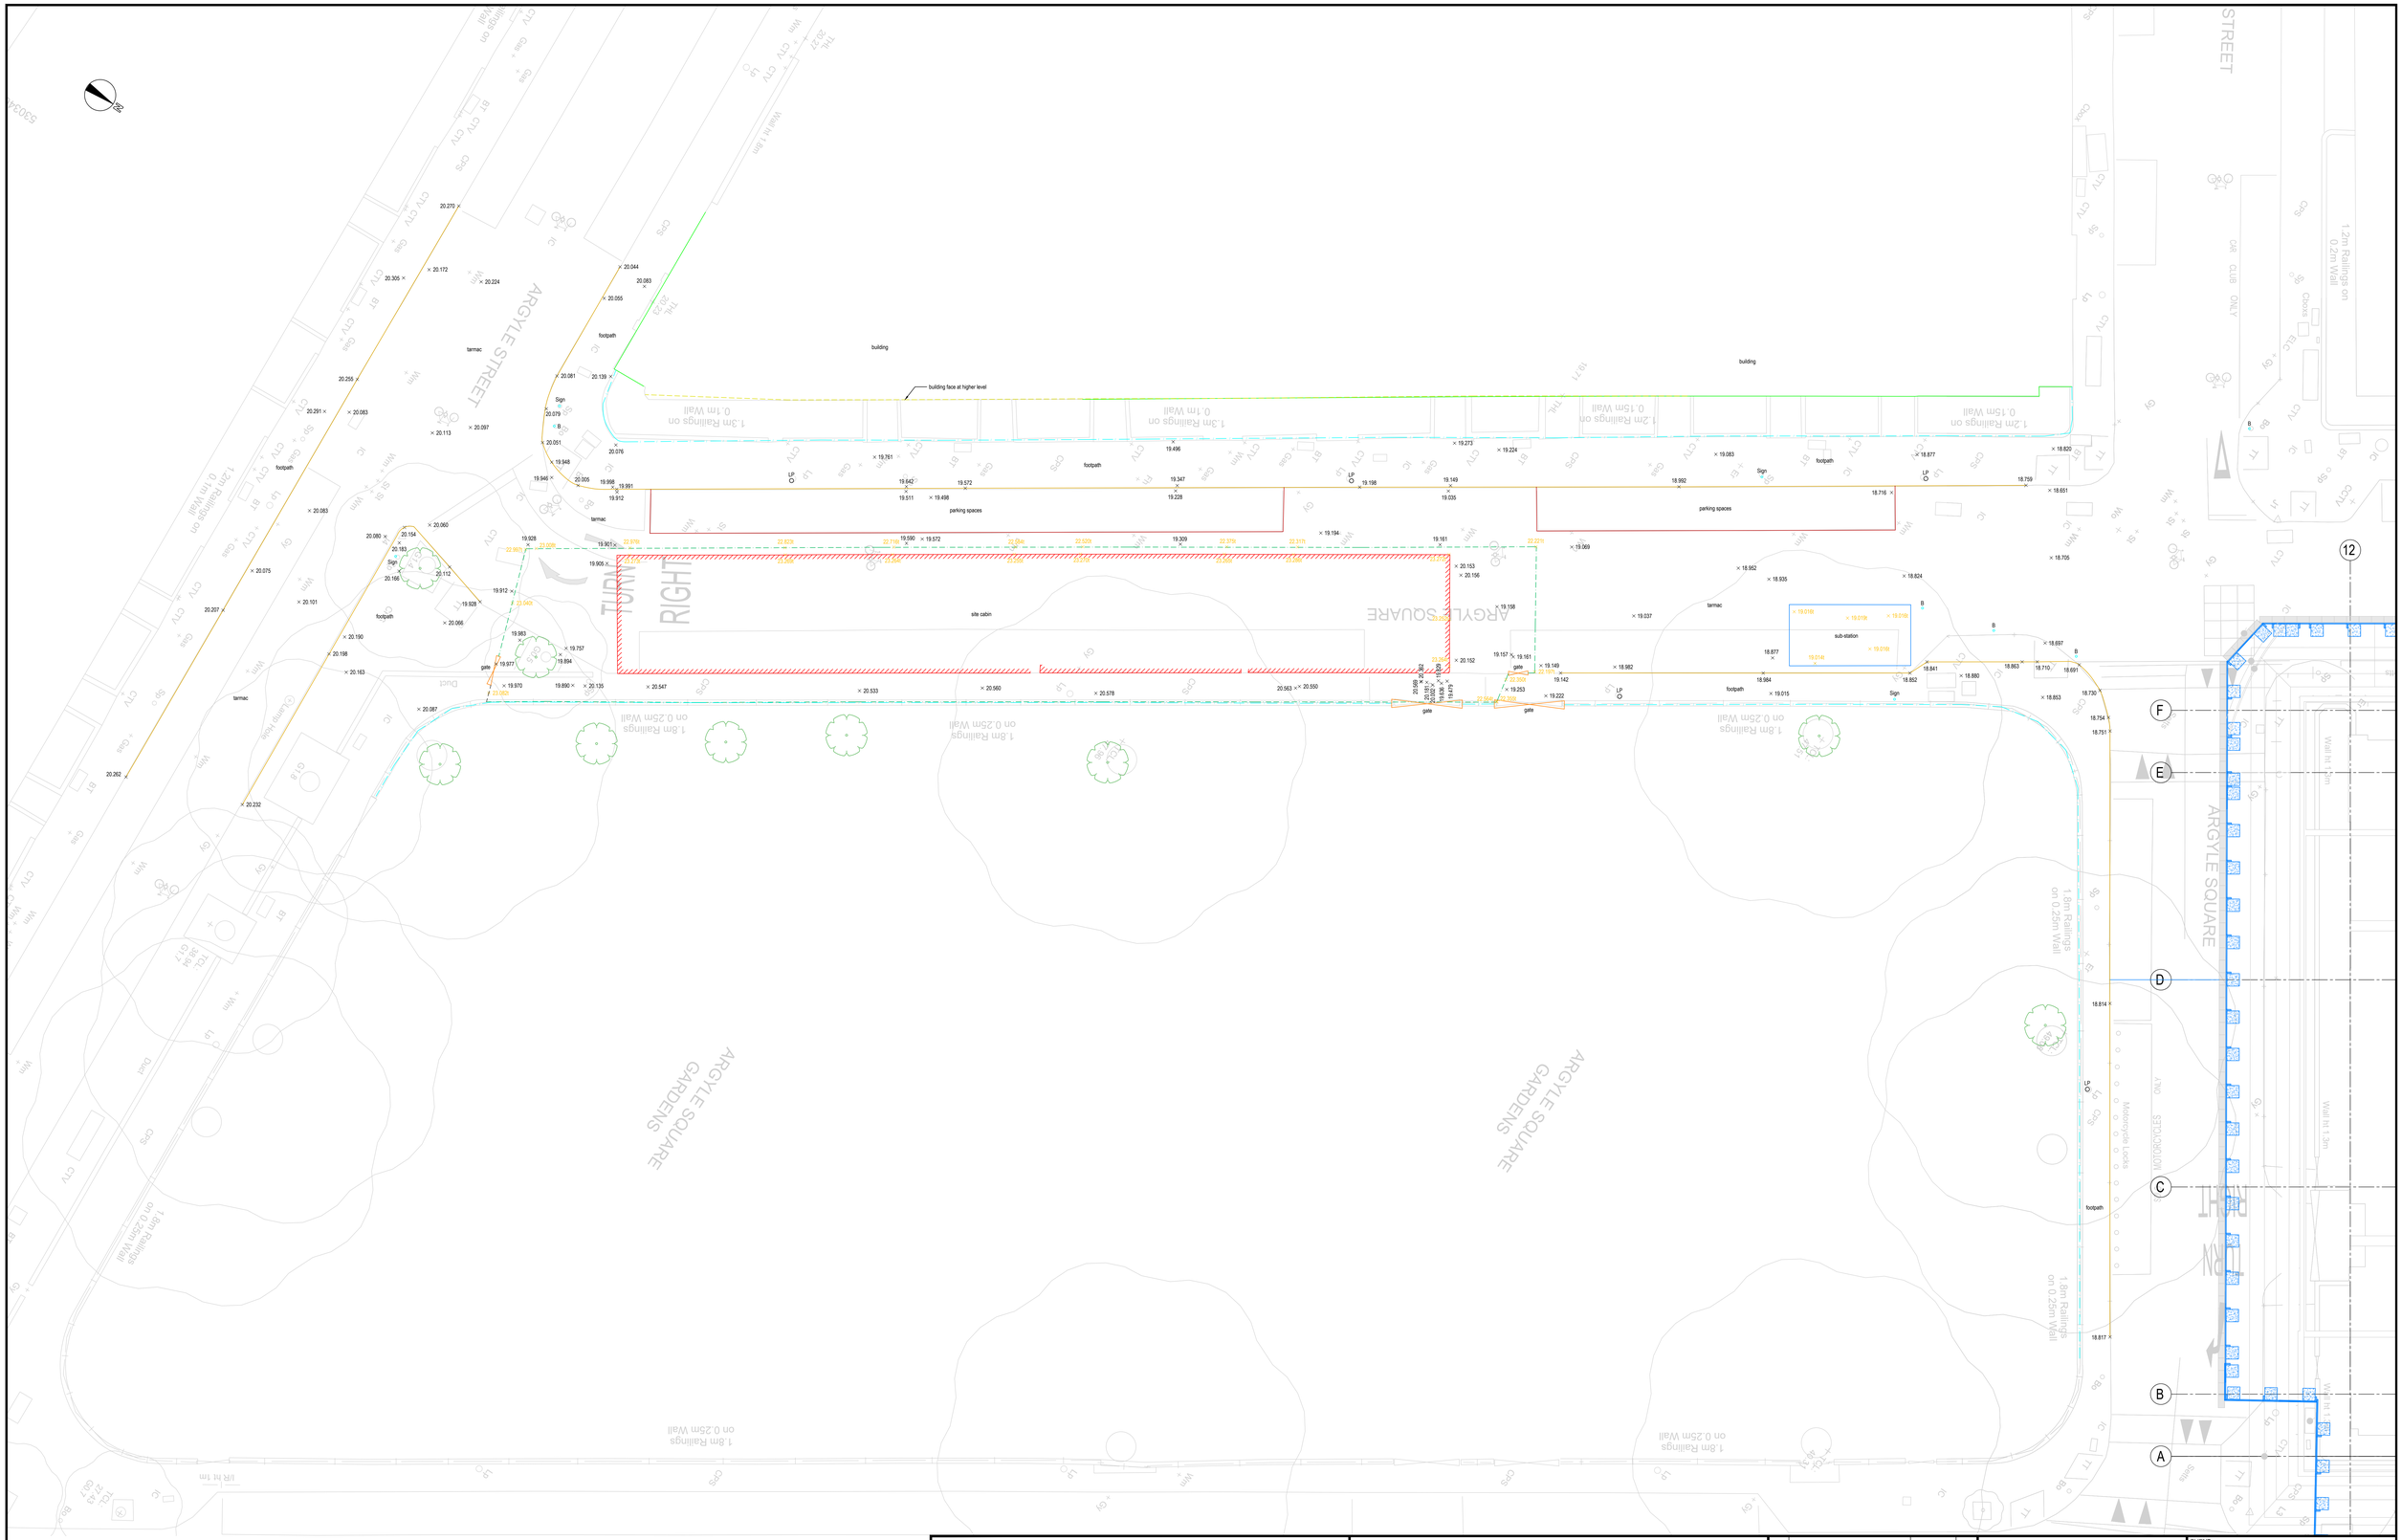

NOTES

Design information shown in grey and site boundary shown in blue taken from DGP Logistics drawing no. Overlay_[BEL-AKT-ZZ-ZZ-M3-S-00001_RVT][PS3]_DGP rev 1 provided by client.

SES survey information shown in colour.

Grid origin and orientation are related to local perpendicular site grid coordinate system established using grid intersection:
12/A 300.000mA 700.000mB

LEGEND

- bollard
- building face
- fence
- gate
- site hoarding
- kerb
- lampost
- indicative
- road markings
- sign
- site cabin/accommodation
- sub-station
- tree

LEVELS

XX.XXX .... level (general)
XX.XXXt .... level top

PR1	Preliminary Issue	07/12/23	DP
	REVISIONS	DATE	BY

SITE ENGINEERING SURVEYS LTD
16 Tiller Court
Tiller Road
London E14 8PX
Tel: 020 7538 0870
Fax: 020 7537 4355
Email: office@sesltd.uk.com

SURVEYED	DRAWN	CHECKED	DATE	SCALE @A0
MT	DP	GR	Nov 2023	1:100

CLIENT: mace

PROJECT TITLE: Belgrove House

TITLE: Site Accommodation Topographical Survey (sheet 2 of 2)

JOB No	DRAWING No	REV
12159	BEL-1430-XX-XX-SU-X-00038	PR1