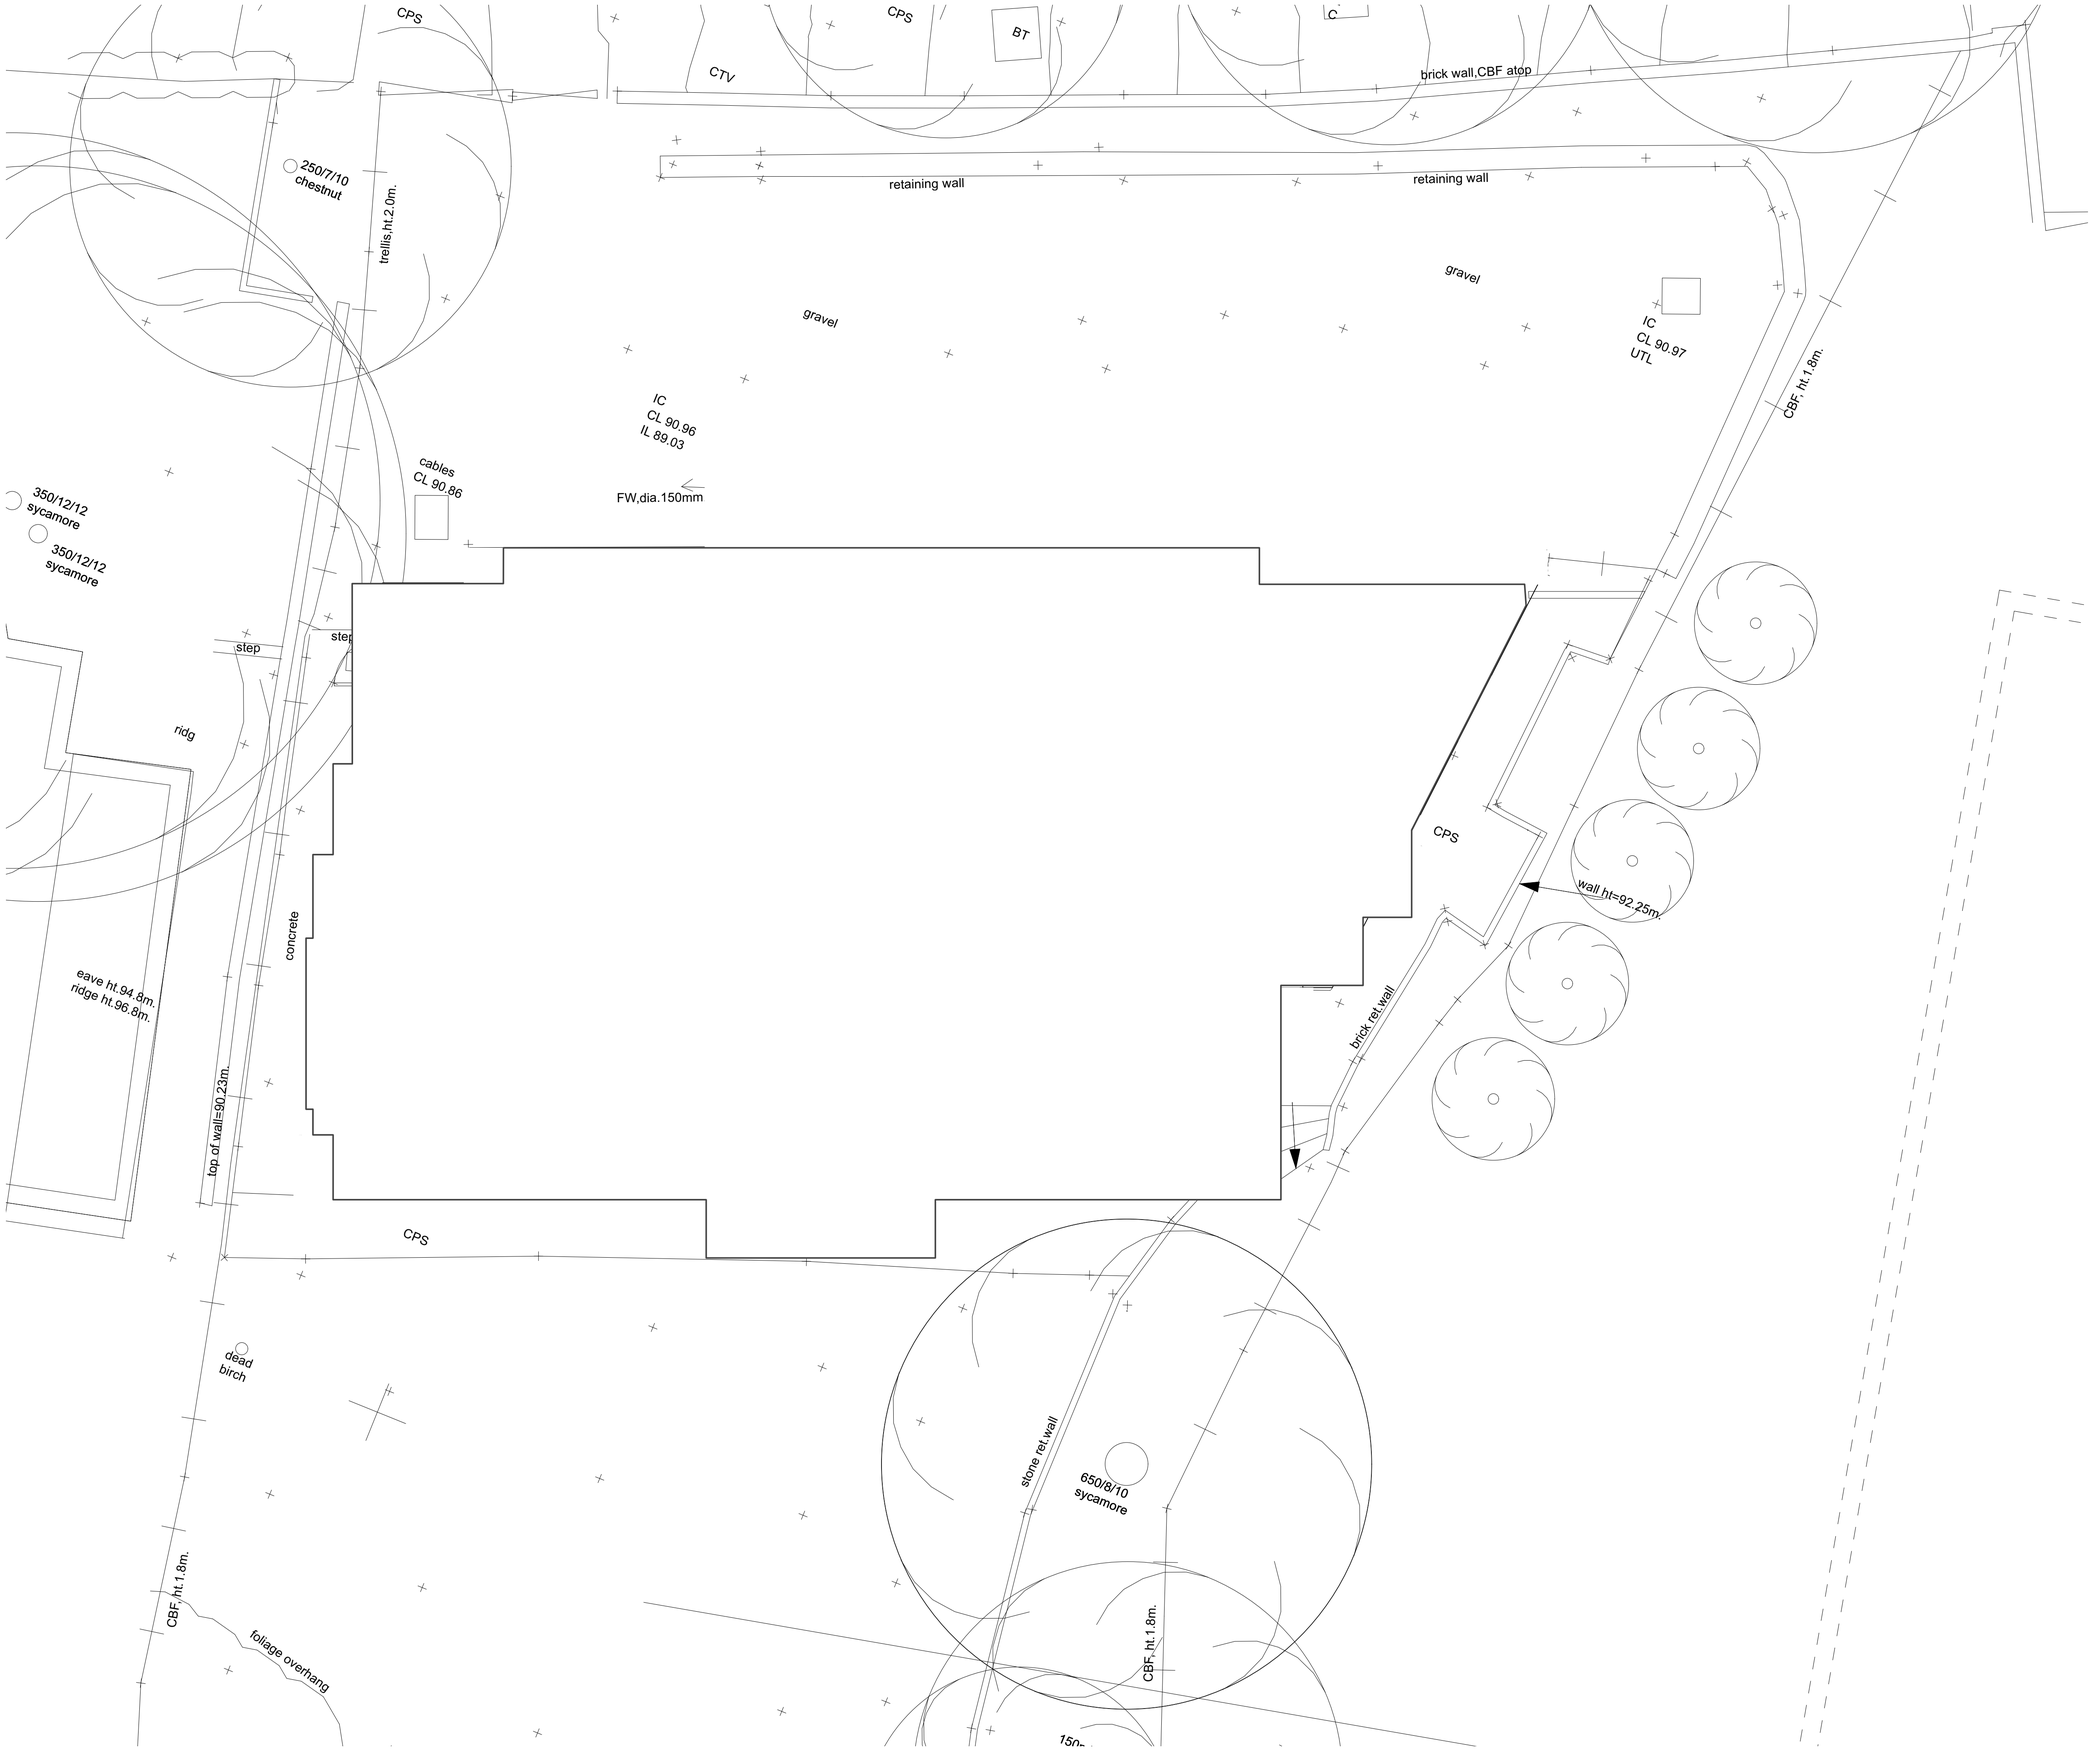

Rev	Date	Details	By

Charlton Brown
Architecture & Interiors

The Belvedere, 2 Back Lane, Hampstead, London, NW3 1HL

Telephone +44(0)20 7794 1234
Email office@charltonbrown.com
Website www.charltonbrown.com

Client
Mr Alex Begun

Project
38 Frognal Lane

Drawing Title
Existing Site Plan

Date	Drawn	Checked
23/02/2024	KM	LS

Scale
1:100@A3

Issue Status
PLANNING APPLICATION

Project Number	Drawing Number	Revision
20022	PL-011	