EXISTING FRONT ELEVATION
Scale 1:50

Dimensions to be verified on site. Only figured dimensions to be used and any discrepancies in dimensions are to be reported to the engineer. No dimensions are to be scaled from printed drawings. Any areas indicated on this drawing are for guidance only. No responsibility is taken for their accuracy.

Rev:	Description:	Date:	By:

Pawel Lasak Structure Engineer
MICE CEng

Property : COMPLESTON HOUSE
221 - 223 GOLDHURST TERRACE
LONDON
NW6 3EP

scale	:	1:50 / A3
date	:	FEBRUARY 2024
rev	:	0
drawing number	:	CA 109.6 S01
drawn by	:	PL
drawing title	:	EXISTING FRONT ELEVATION

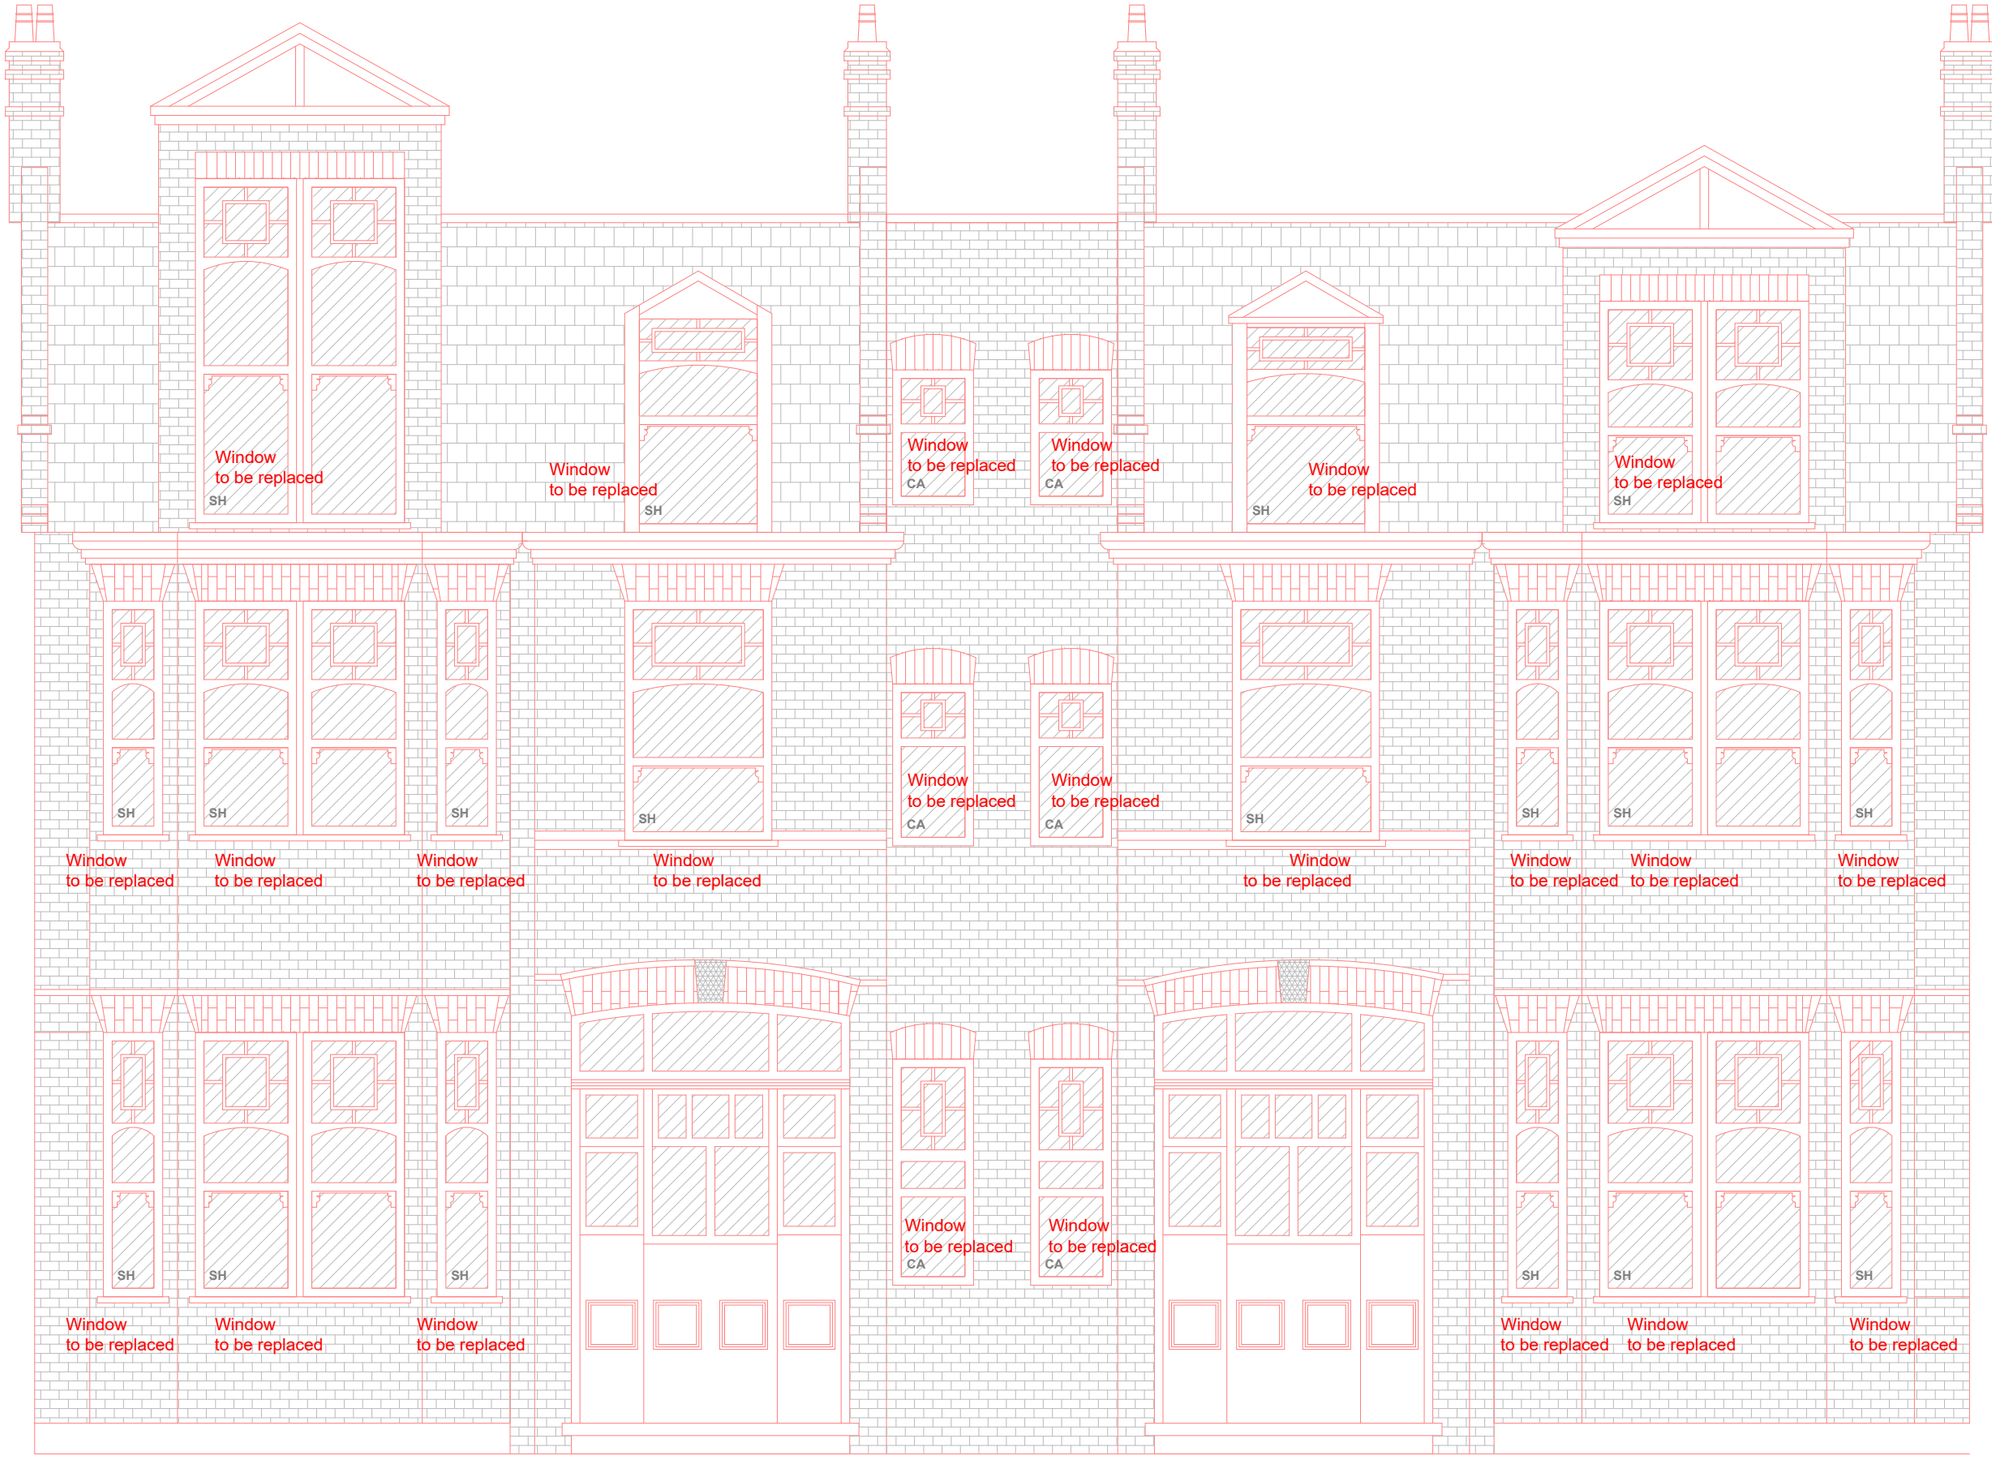

Note:
SH - Sash Window
CA - Casement Window

PROPOSED FRONT ELEVATION
Scale 1:50

Dimensions to be verified on site. Only figured dimensions to be used and any discrepancies in dimensions are to be reported to the engineer. No dimensions are to be scaled from printed drawings. Any areas indicated on this drawing are for guidance only. No responsibility is taken for their accuracy.

Rev:	Description:	Date:	By:

Pawel Lasak Structure Engineer
MICE CEng

Property : COMPLESTON HOUSE
221 - 223 GOLDHURST TERRACE
LONDON
NW6 3EP

scale	:	1:50 / A3
date	:	FEBRUARY 2024
rev	:	0
drawing number	:	CA 109.6 S02
drawn by	:	PL
drawing title	:	PROPOSED FRONT ELEVATION

Sliding Sash window with weights

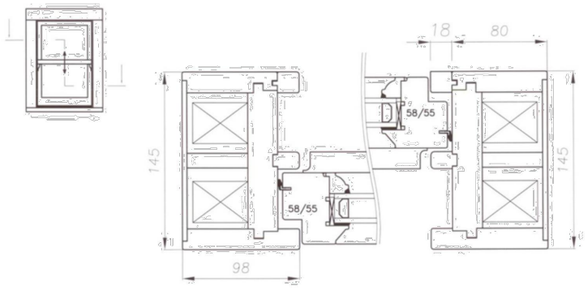

Sliding Sash window with weights

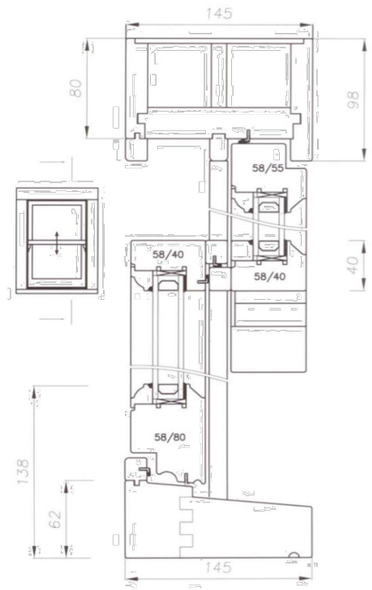

Dimensions to be verified on site. Only figured dimensions to be used and any discrepancies in dimensions are to be reported to the engineer. No dimensions are to be scaled from printed drawings. Any areas indicated on this drawing are for guidance only. No responsibility is taken for their accuracy.

Rev:	Description:	Date:	By:

Pawel Lasak Structure Engineer
MICE CEng

Property : COMPLESTON HOUSE
221 - 223 GOLDHURST TERRACE
LONDON
NW6 3EP

scale	:	1:5 / A3
date	:	FEBRUARY 2024
rev	:	0
drawing number	:	CA 109.6 S03
drawn by	:	PL
drawing title	:	PROPOSED WINDOWS' DETAILS 1

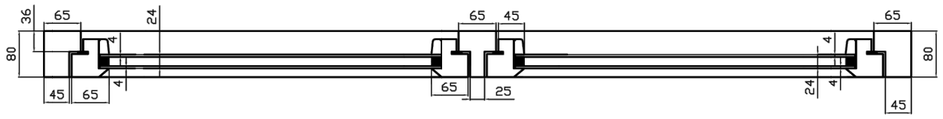

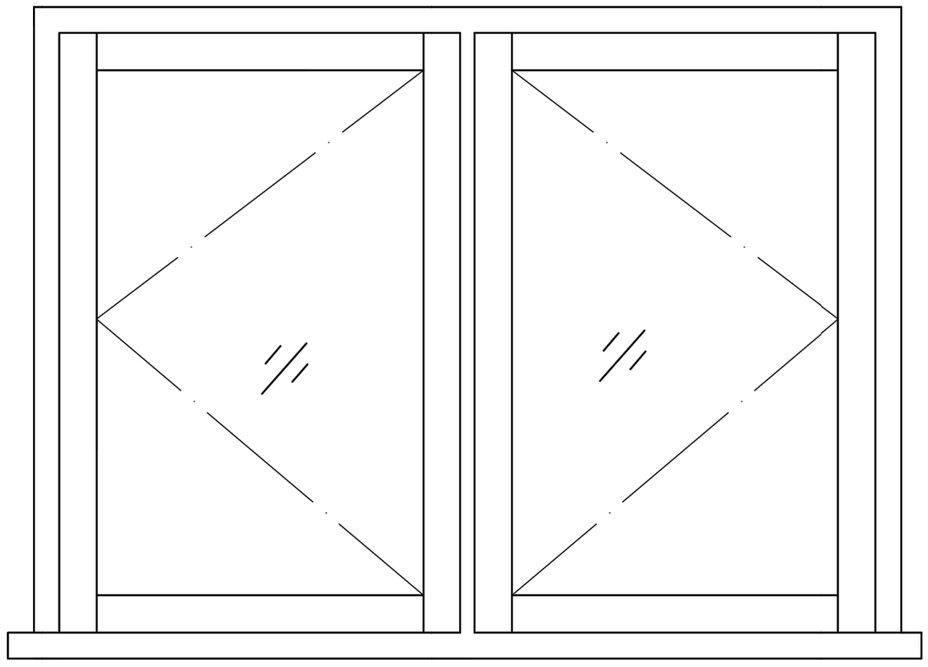

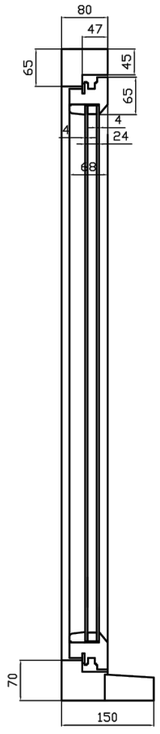

Casement Window Detail

Rev:	Description:	Date:	By:

Pawel Lasak Structure Engineer
MICE CEng

Property : COMPLESTON HOUSE
221 - 223 GOLDHURST TERRACE
LONDON
NW6 3EP

scale	:	1:10 / A3
date	:	FEBRUARY 2024
rev	:	0
drawing number	:	CA 109.6 S04
drawn by	:	PL
drawing title	:	PROPOSED WINDOWS DETAILS

Dimensions to be verified on site. Only figured dimensions to be used and any discrepancies in dimensions are to be reported to the engineer. No dimensions are to be scaled from printed drawings. Any areas indicated on this drawing are for guidance only. No responsibility is taken for their accuracy.