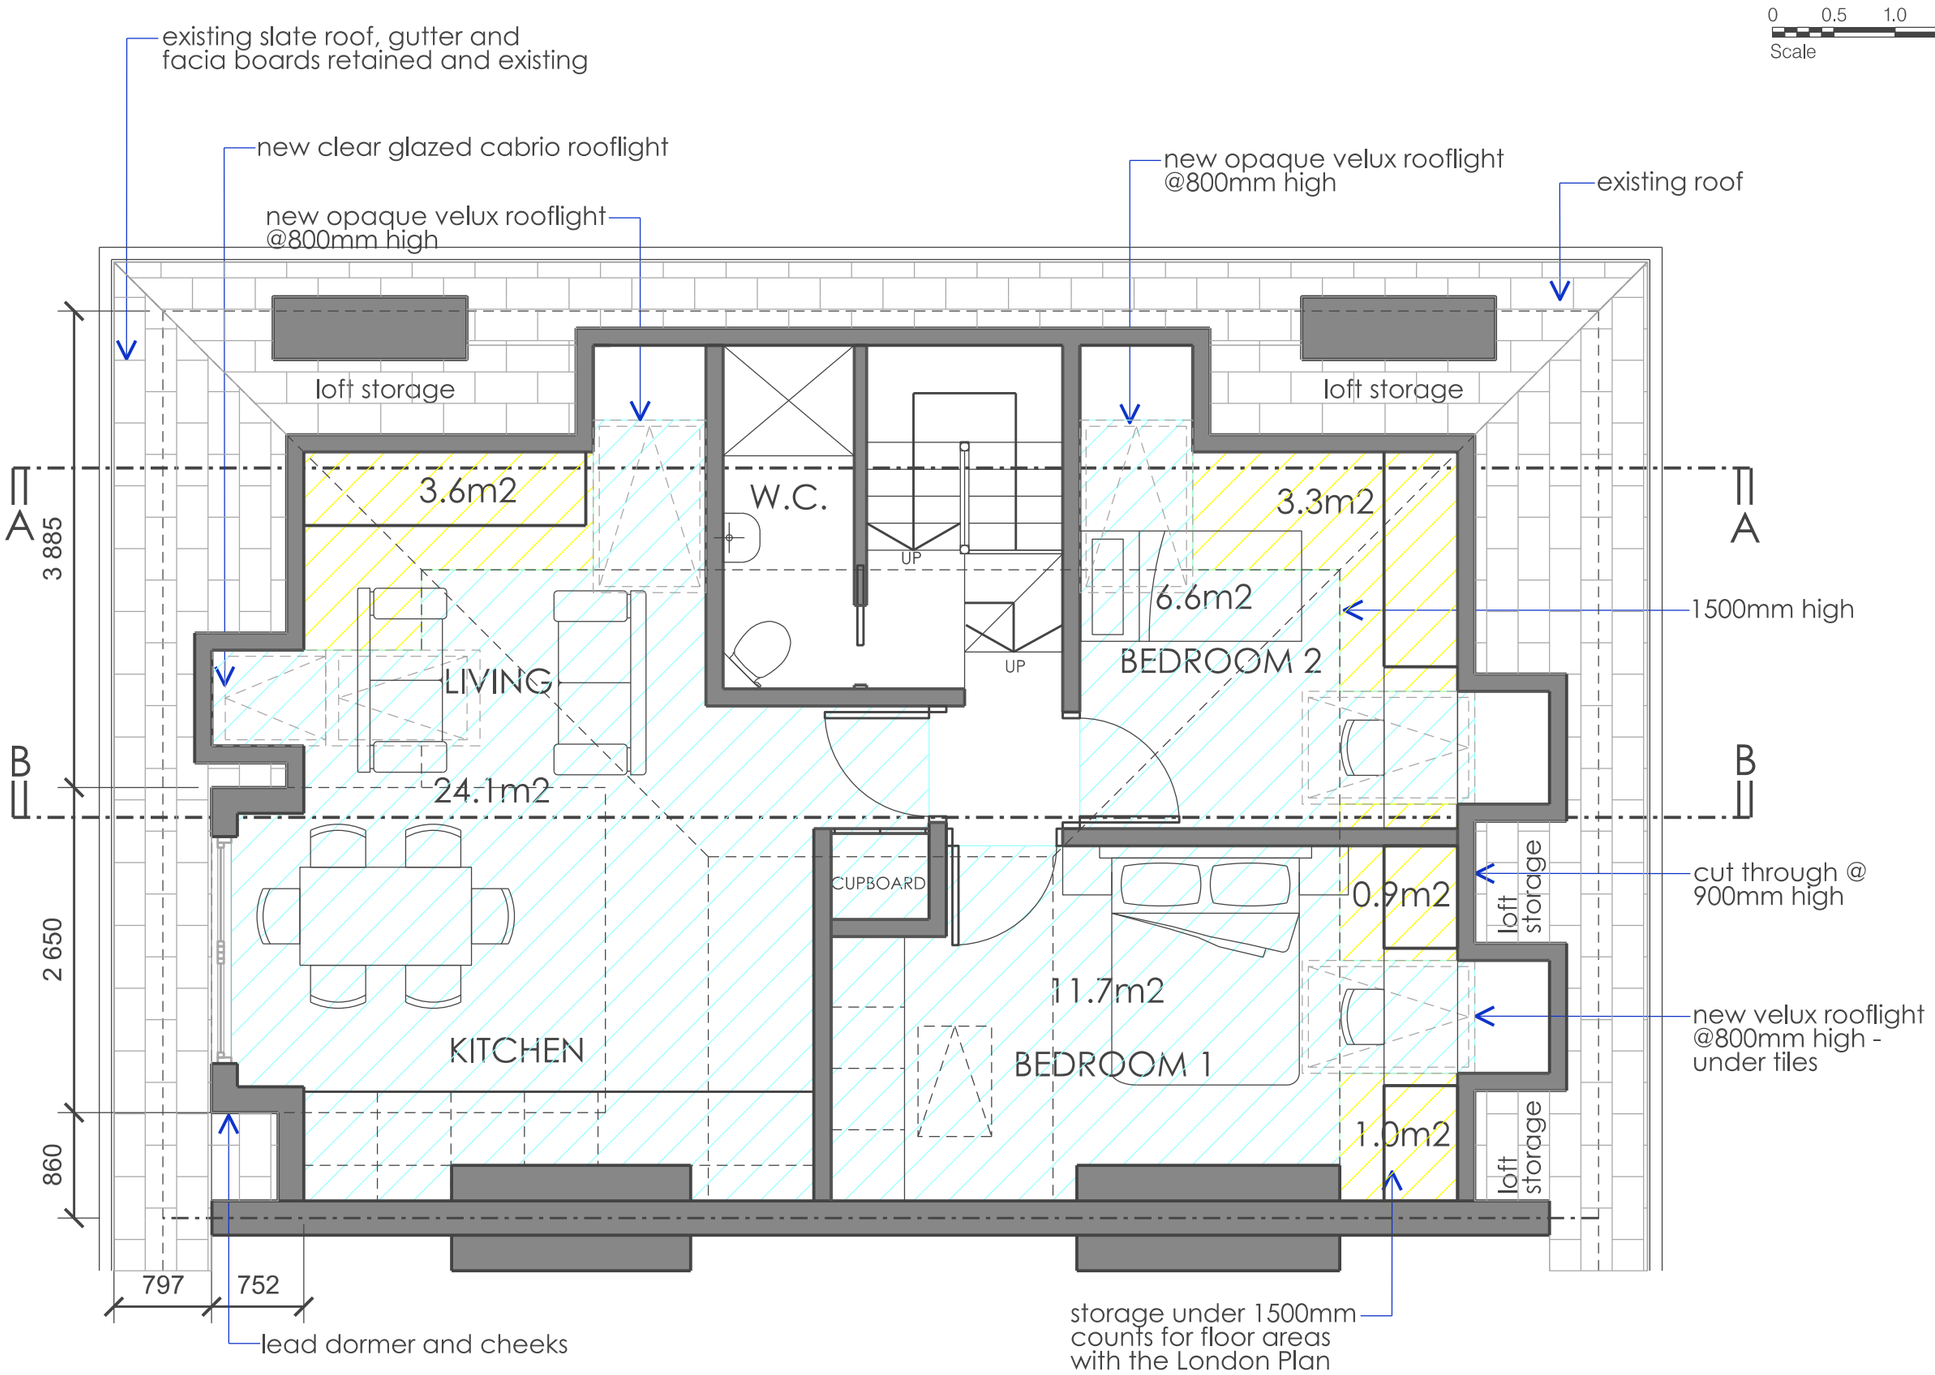

0 0.5 1.0 2.0m 5.0m
Scale

01 - PROPOSED LOFT FLOOR PLAN

AREAS:
24.1.m2 + 1/2x3.6 = 25.9m2 to living spaces
11.7 + 1/2x1.8 = 12.8m2 to bedroom 1
6.6 + 1/2 x 3.4 = 8.3m2 to bedroom 2

G.I.A. = 62.1m2 (one level)

Date	No.	Revision

2 a T Design Limited

info@2atdesign.co.uk
ph. 07909541589

The builder shall verify all job dimensions before any work commences.

Figured dimensions shall take precedence over scaled.

This drawing is copyright.

SCHEMATIC ONLY

N

ISSUE FOR APPROVAL

HICKS RESIDENCE - 23 OPPIDANS ROAD NW3

Drawing Title
PROPOSED LOFT FLOOR PLAN

Scale	Date	Drawn	Job No.	Drawing No.
1:50@A3	FEB 24	TAB	202007	26