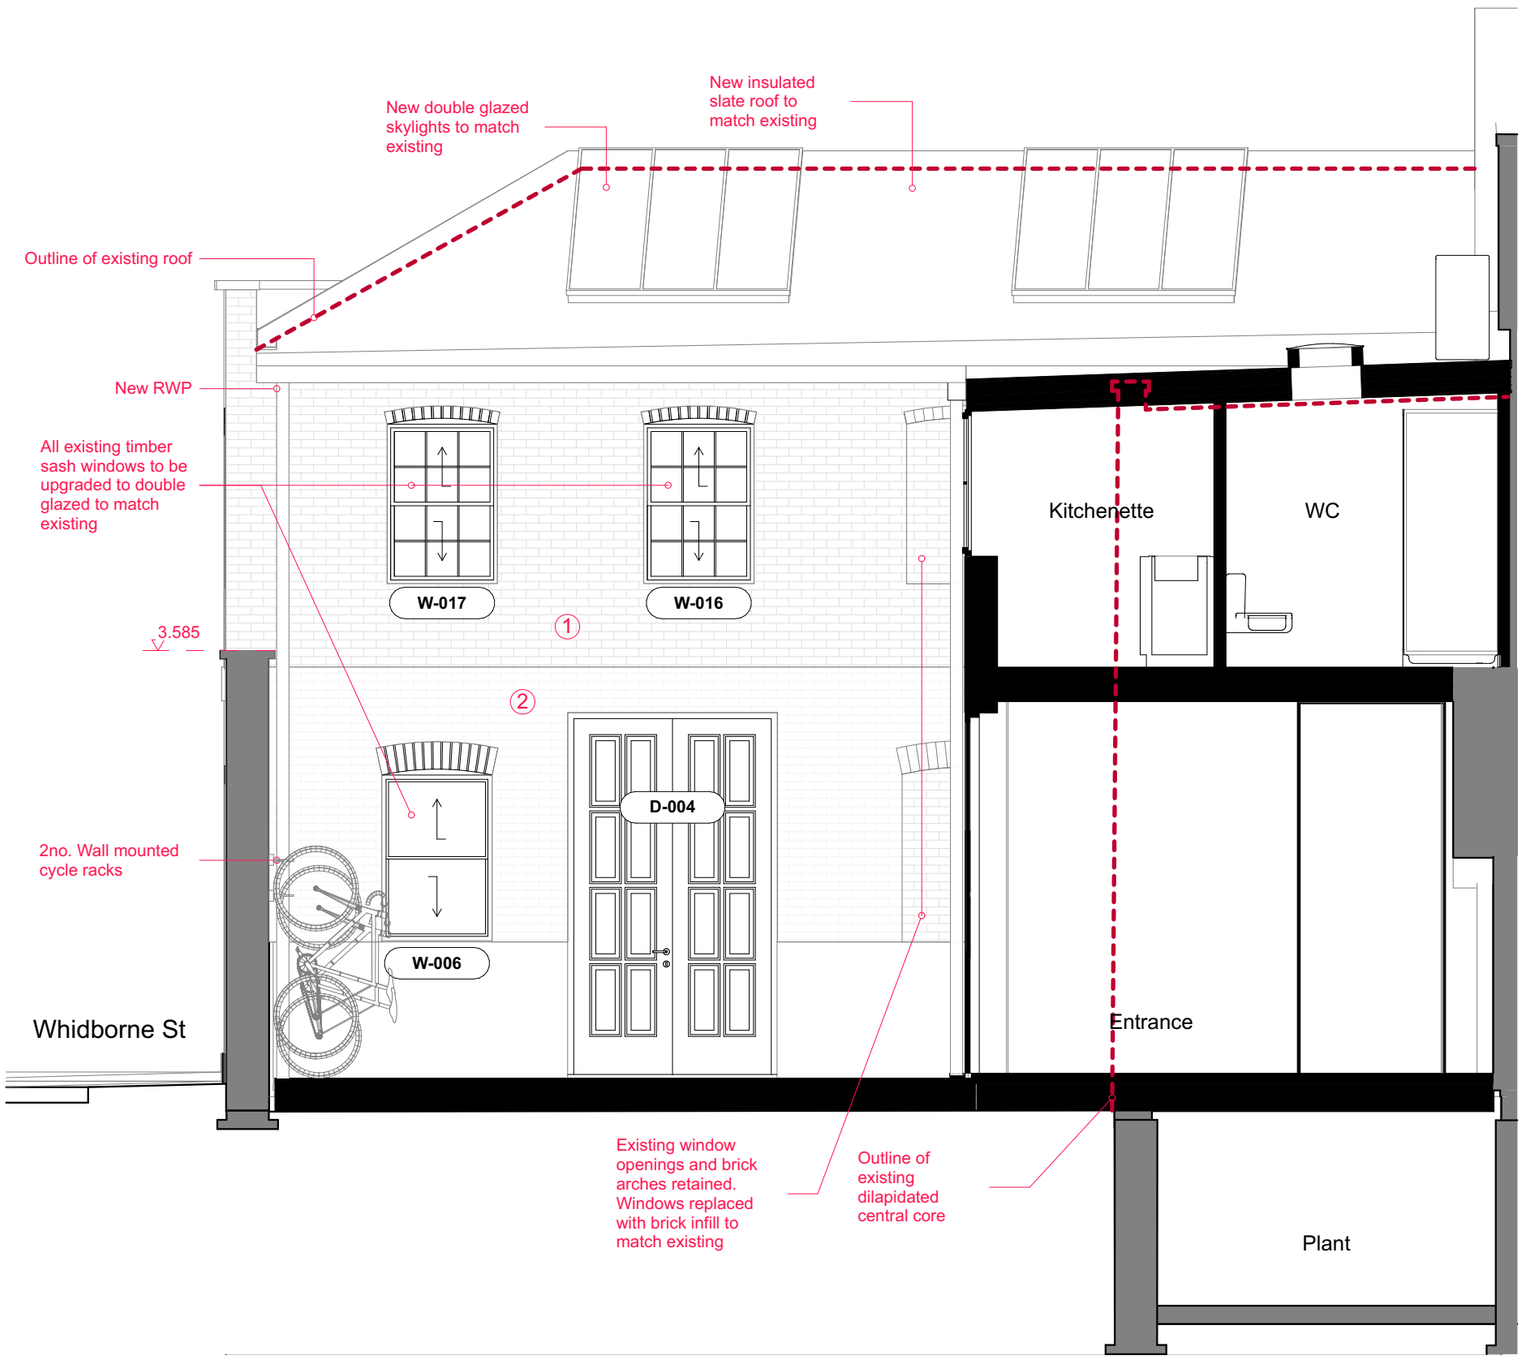

SOUTH ELEVATION

WEST ELEVATION

1 London Stock Brick 2 Whitewashed brick 3 White painted render 4 Timber windows and doors 5 Slate roof 6 Crittall curtain wall

0 1 2 3 4 5

Job Title	Client	Status	Format A3	Notes	Revisions	Architect	
12 Whidborne Street	**TRAMPS**	**PLANNING**	Scale 1:50 @ A3 Drawn by Date	Existing Proposed		trevor horne architects	EG2 Norway Wharf 24 Hertford Road London N1 5QT t: 020 7253 0600 e: info@trevorhorne.com

Courtyard South & West Elevations - Proposed

23224/PLA.20