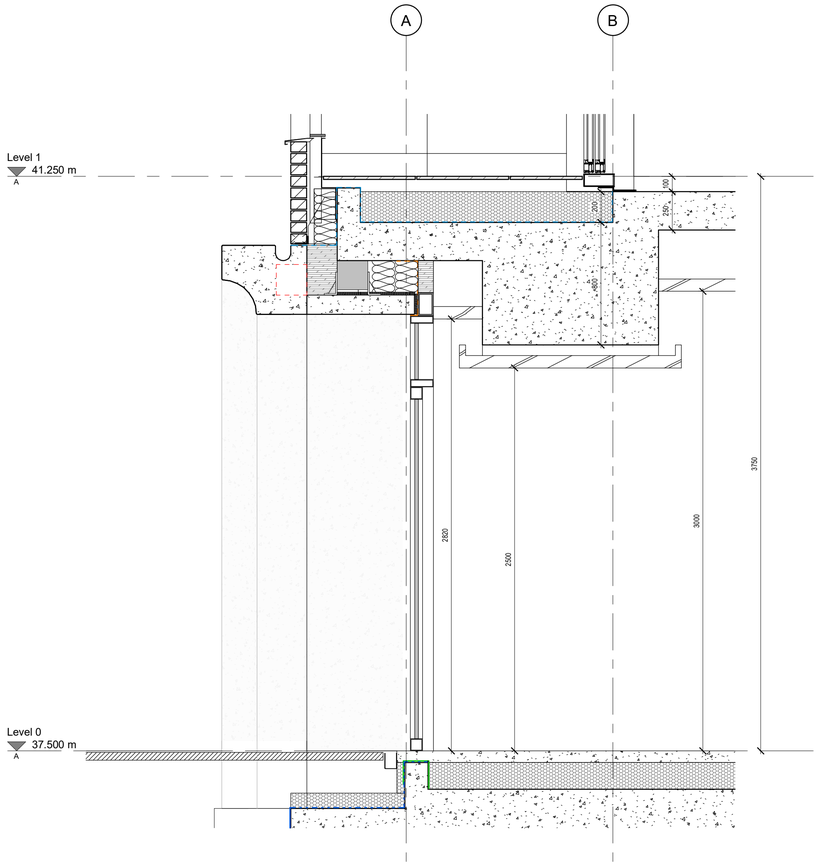

2 Section Entrance Core B
1 : 20

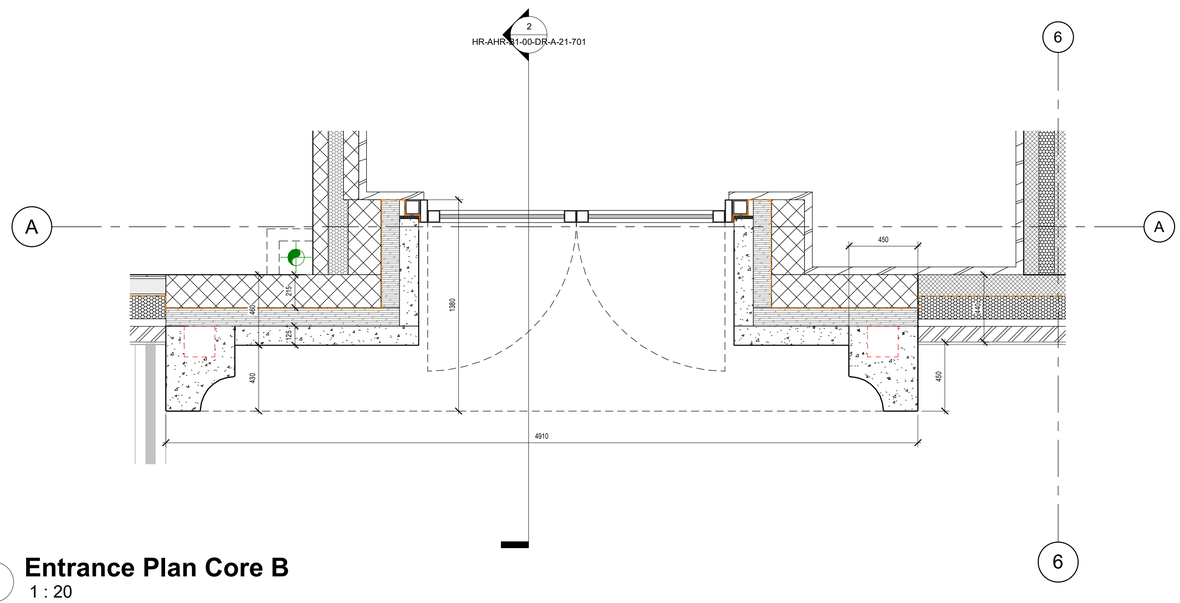

1 Entrance Plan Core B
1 : 20

Rev	Description	Date	Dr by	App by
original by: Author		date created: 02/16/23		approved by: Approver

AHR Architects Ltd
31-35 Kirby Street
London
EC1N 8TE
United Kingdom

T +44(0)20 78379789
E london@ahr.co.uk
www.ahr.co.uk

client name: GM London

project: 19-37 Highgate Road

drawing: Entrance Details

computer file: C:\Users\maria.georgieva\REVIT.LOCAL FILES\HR-AHR-ZZ-ZZ-M3-A-001_maria.georgieva.rvt

plot date:

project number: 2019.00386.001

scale: 1 : 20 @A1

drawing number: HR-AHR-B1-00-DR-A-21-701

rev:

issue status: S1

This drawing is to be read in conjunction with all related drawings. All dimensions must be checked and verified on site before commencing any work or producing shop drawings. The originator should be notified immediately of any discrepancy.
This drawing is copyright and remains the property of AHR.