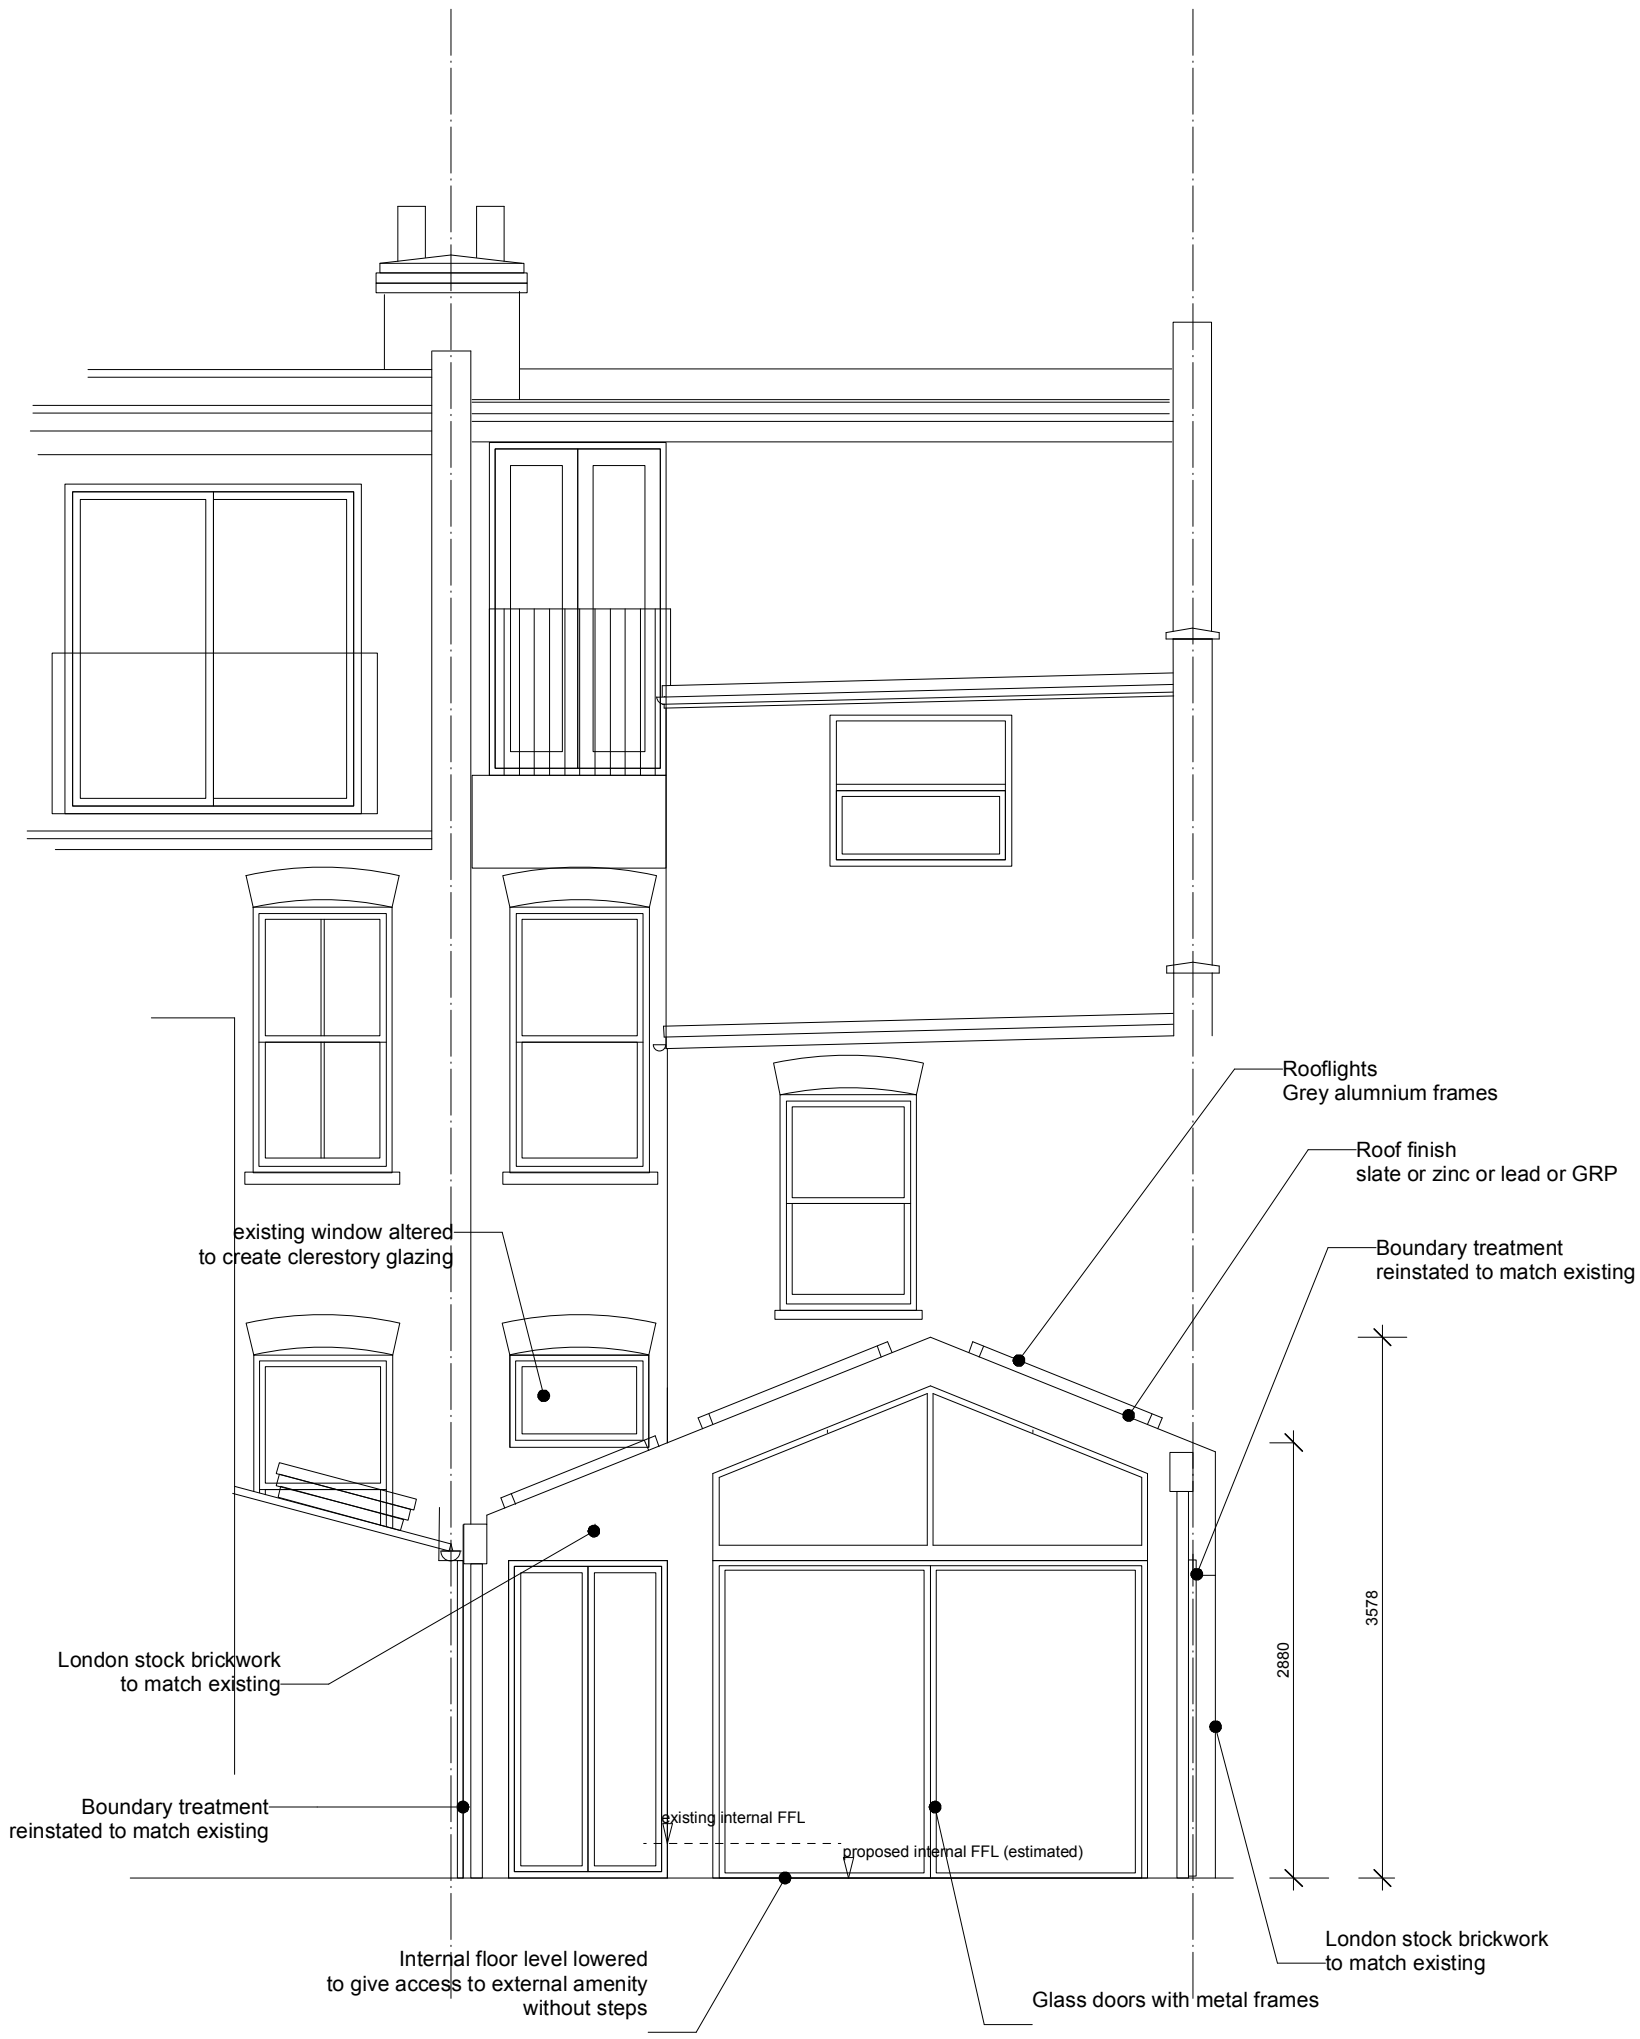

rear elevation proposed

0 1 2 3 4 5 metres

t 020 89680279
studio@webb-architects.co.uk
WEBB ARCHITECTS LIMITED

Drawing to be read in conjunction with consultants information.
Do not scale from drawing.
All dimensions to be checked on site.
Drawing only to be used for purposes indicated.
Notify Architect of any discrepencies.
© WEBB ARCHITECTS LIMITED

REV
A-

23 INGHAM ROAD
PROPOSED :
REAR ELEVATION

1:50 / A3

FOR INFORMATION

1293.03.11(A)