Proposed Comunal Garden Layout

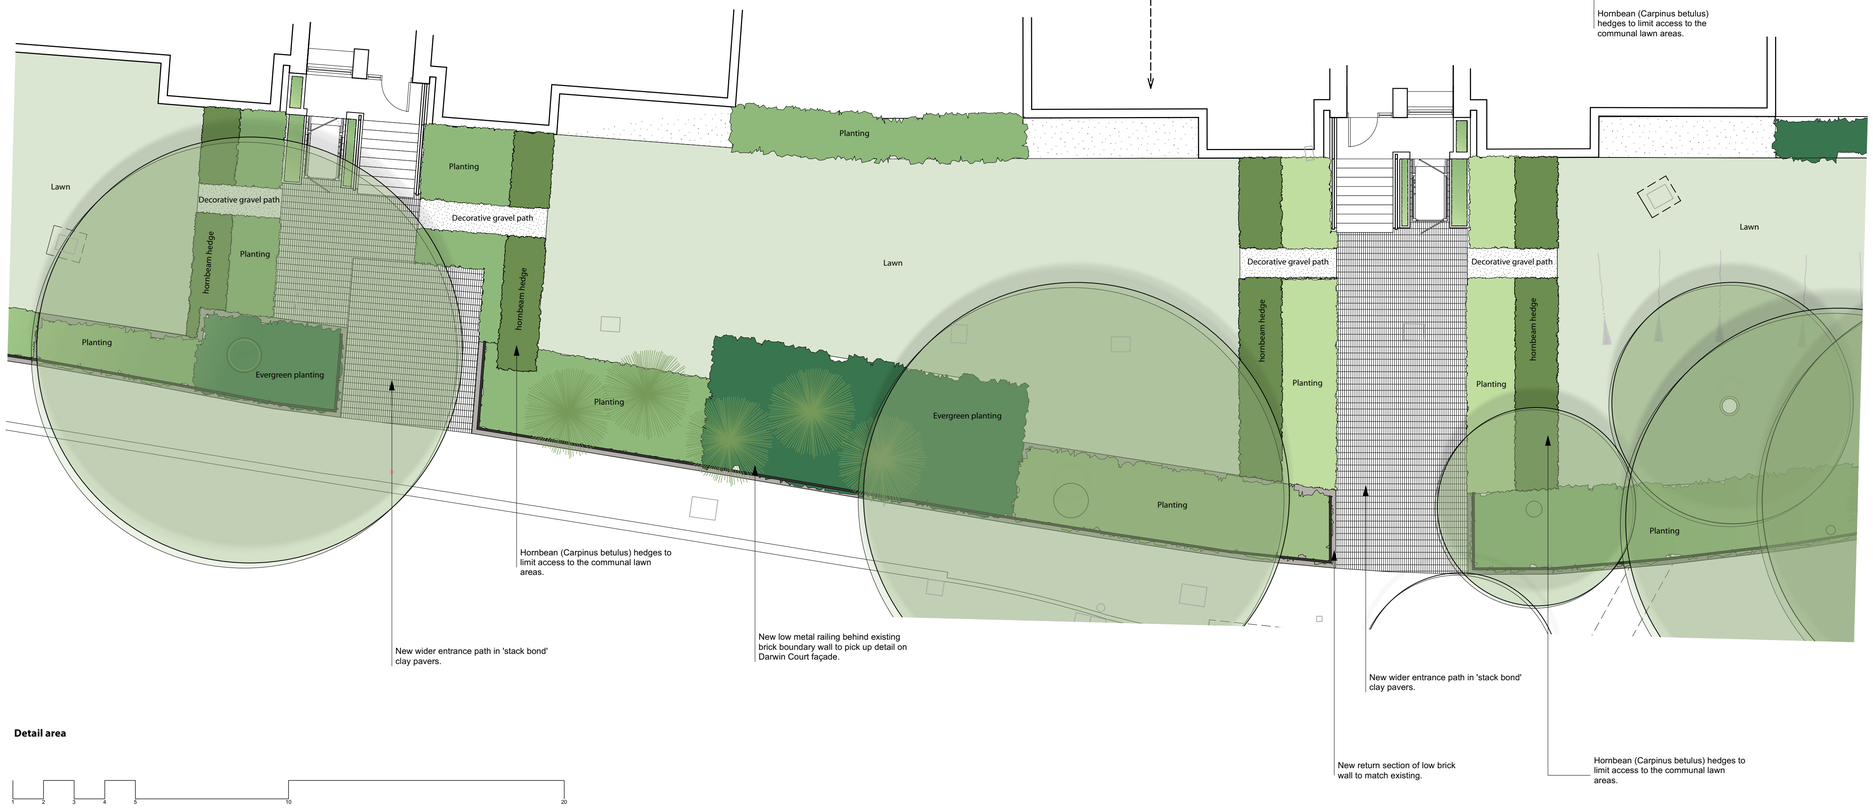

Detail area

1 2 3 4 5 10 20

CLIENT
Air Space 1

PROJECT
Darwin Court

DWG TITLE
Proposed Communal Garden Layout

DWG #
DC-001 Rev B

DATE
15.11.2023

SCALE
Plan - 1:250 @ A1
Detail area - 1:100 @ A1

STATUS
Planning

JAMES ALDRIDGE
LANDSCAPE + GARDEN DESIGN

TEL +44 7956 159922
STUDIO@JAMESALDRIDGEDESIGN.COM
WWW.JAMESALDRIDGEDESIGN.COM
STUDIO 410, PECKHAM LEVELS,
CERISE ROAD, LONDON SE15 5HQ