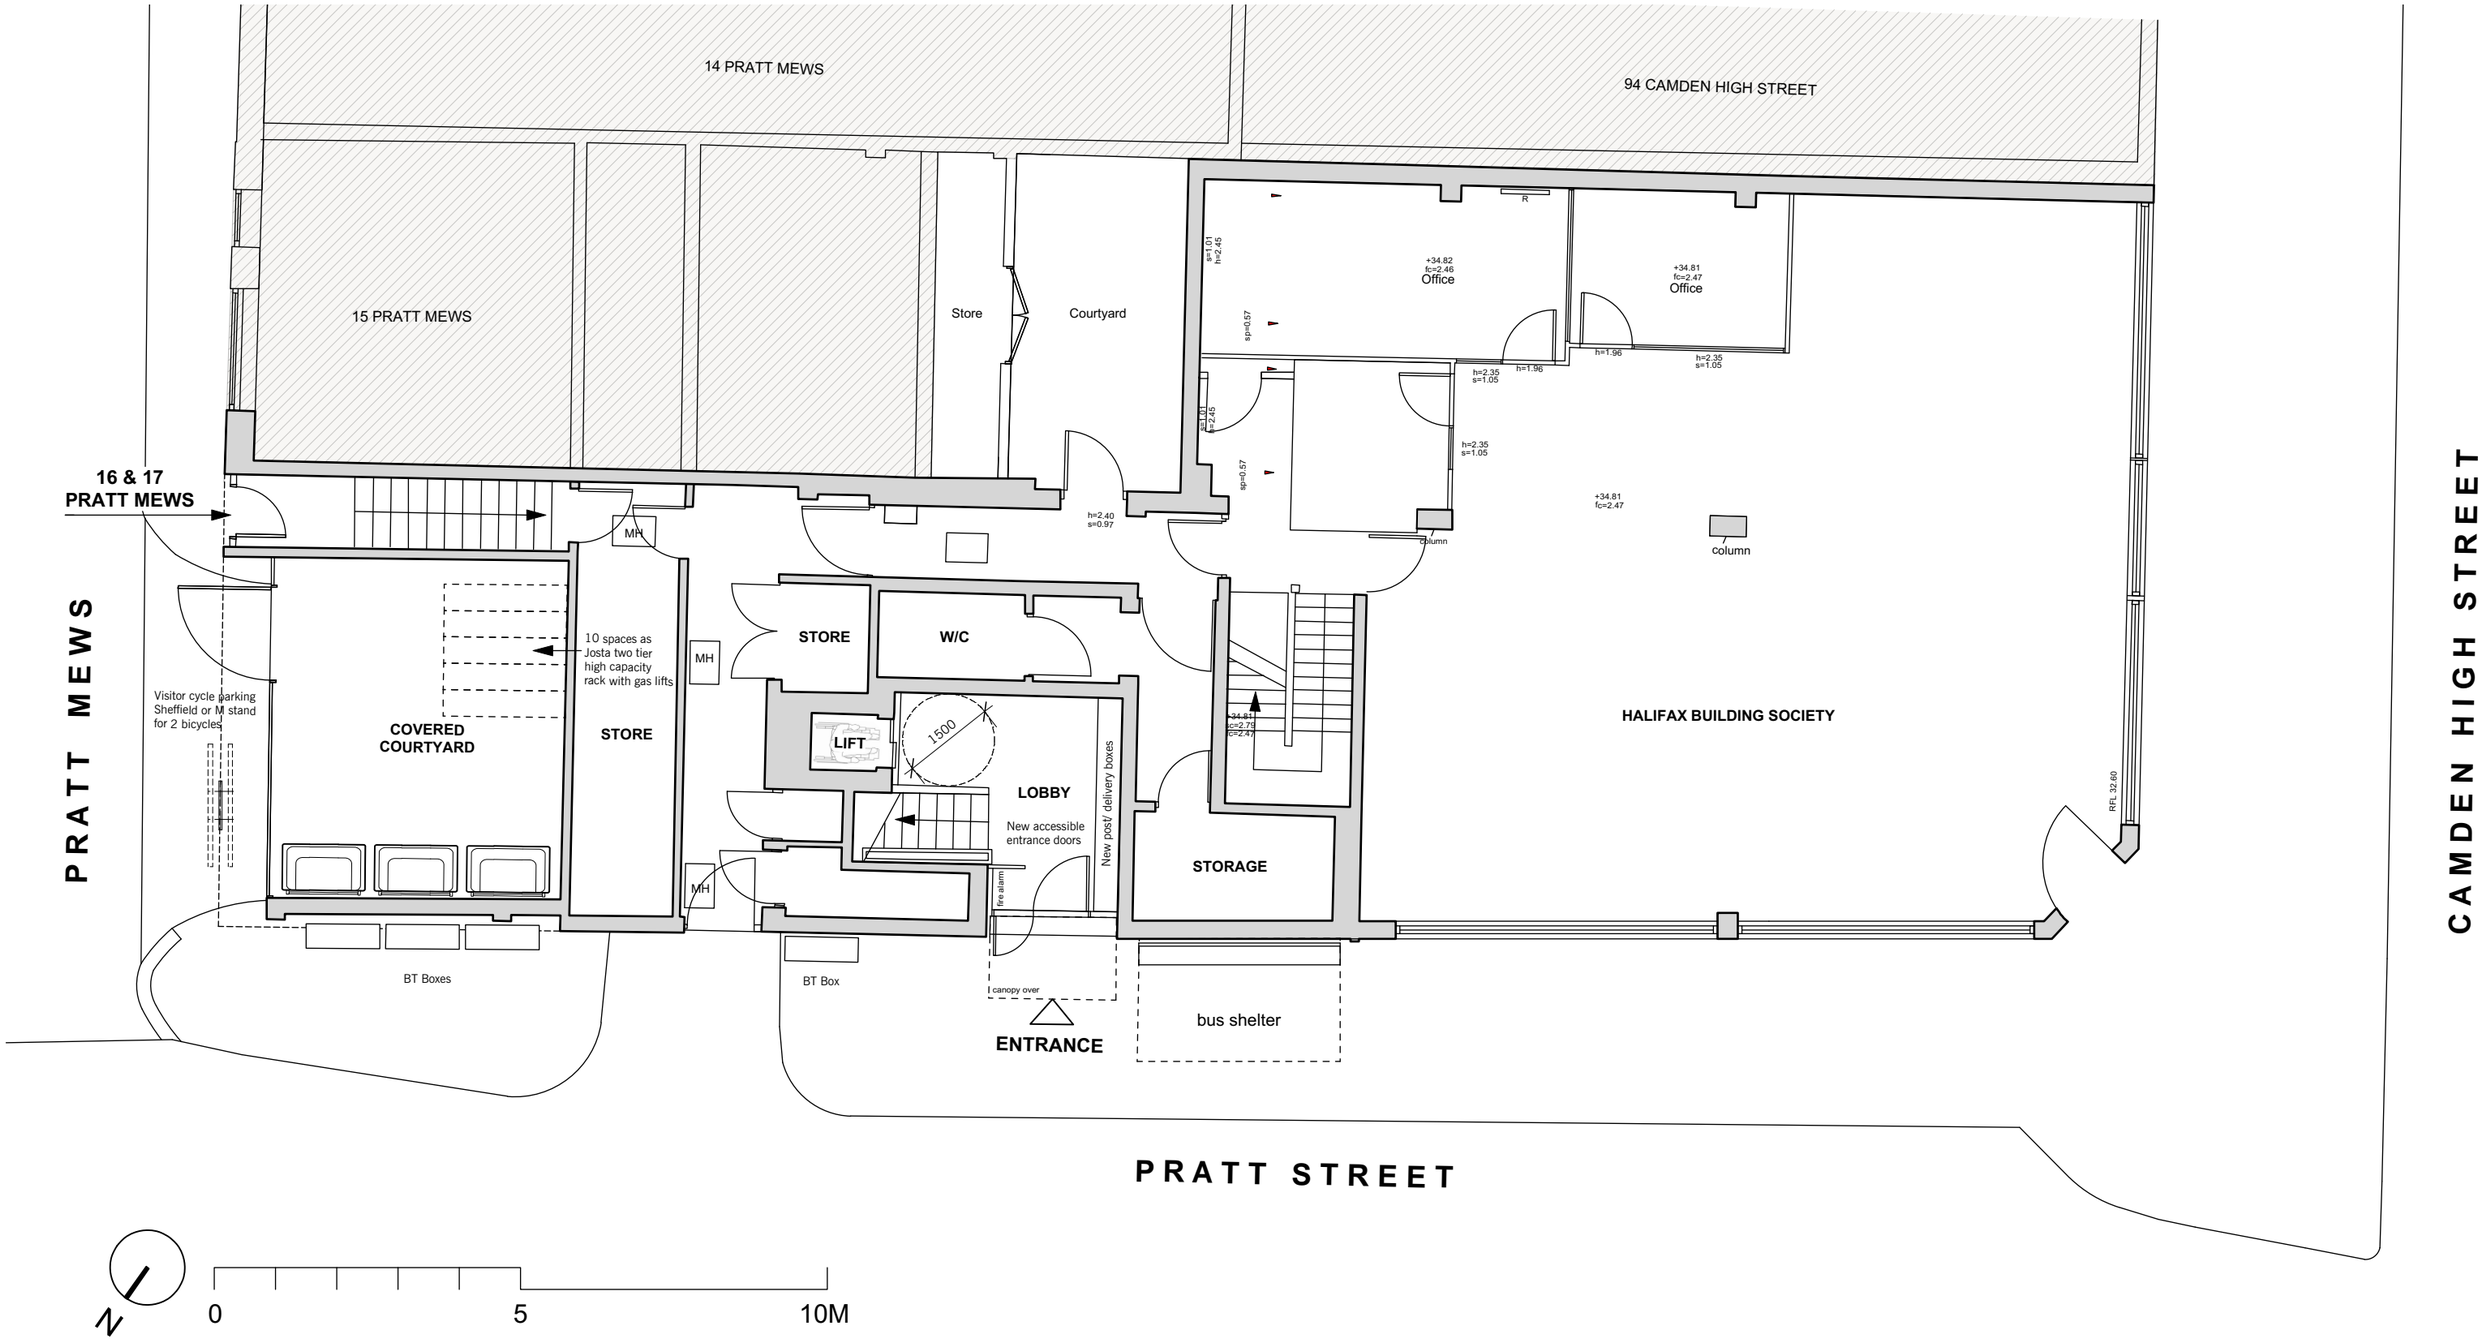

CHASSAY + LAST ARCHITECTS

Centenary House, 96-98 Camden High Street, London NW1 0LQ

Proposed Ground Floor Plan

Scale 1:100 @ A3

CHC P4